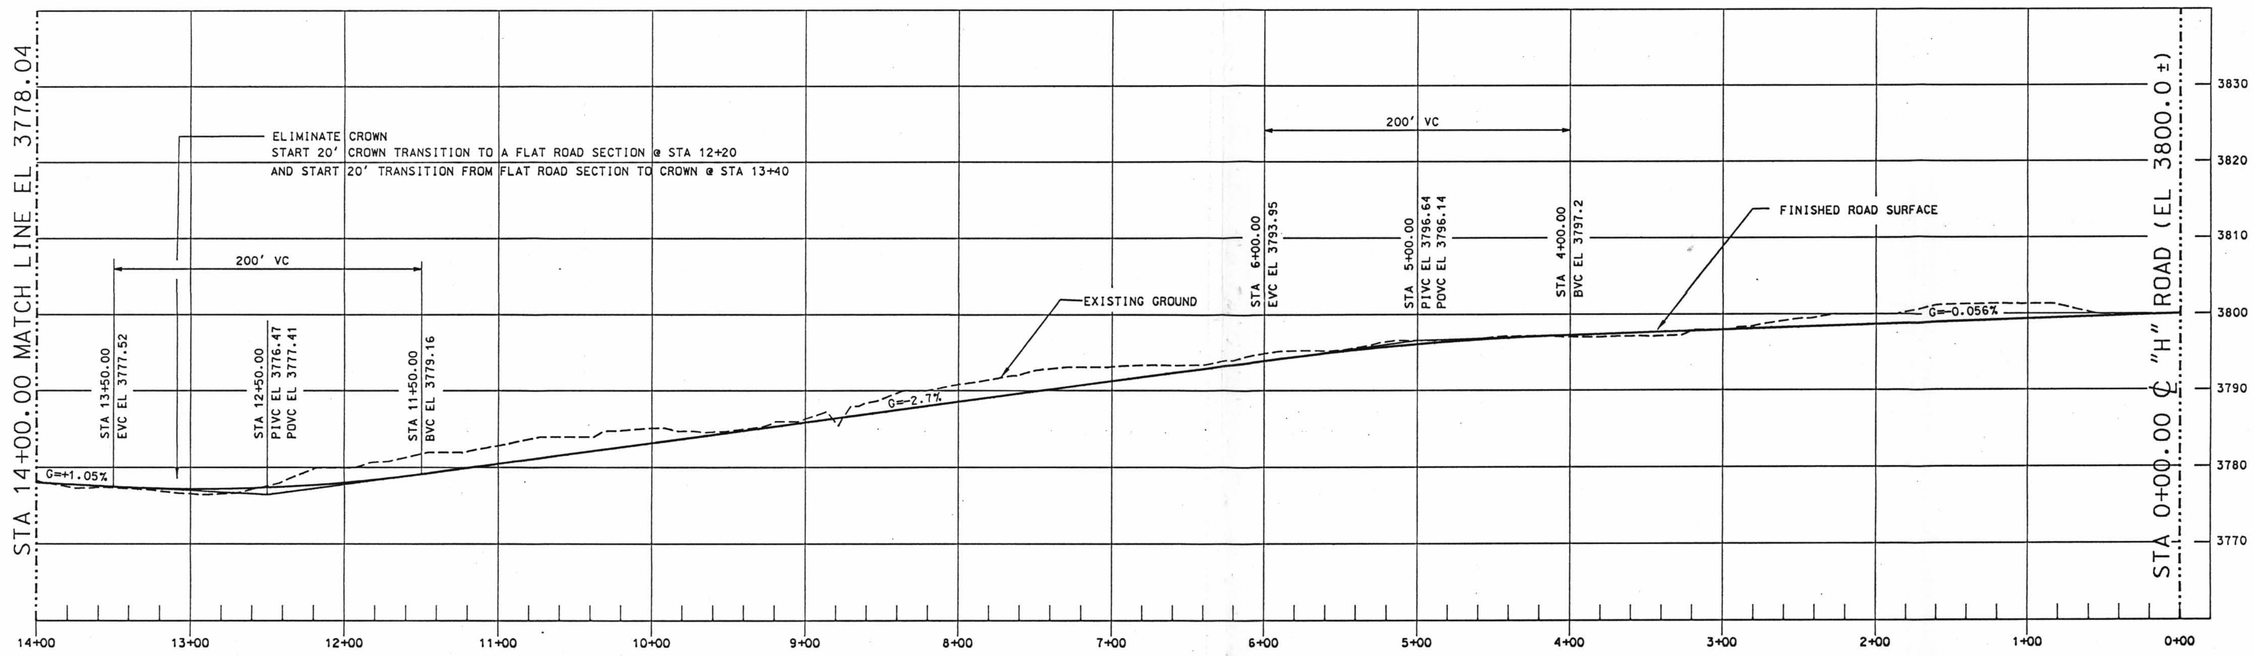

CENTERLINE ACCESS ROAD PROFILE

SCALE: HORIZONTAL 1"=50', VERTICAL 1"=10'

NOTE:

1. FOR GENERAL NOTES SEE DWG 20202.

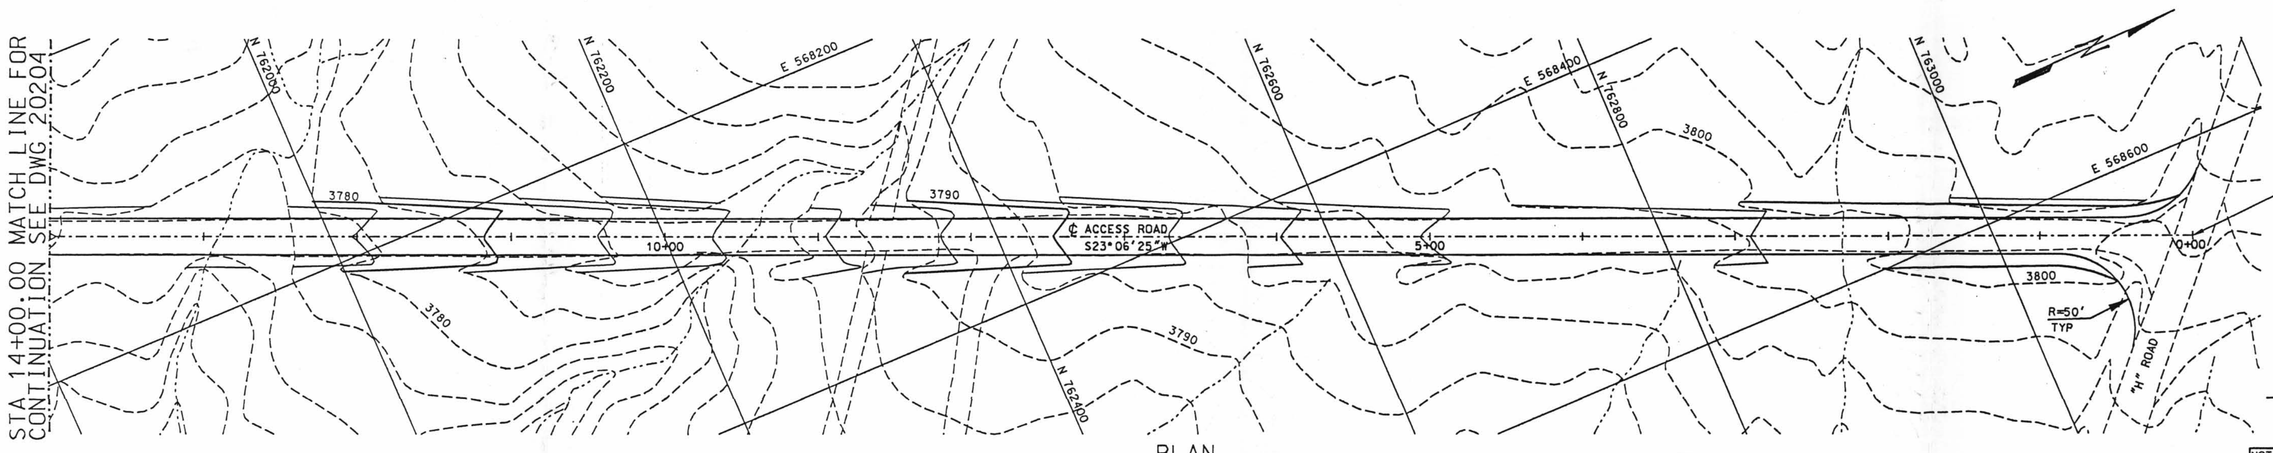

PLAN

SCALE: 1"=50'

GRAPHIC SCALE

0 50 100 150 FEET

1" = 50'

GRAPHIC SCALE

0 10 20 30 FEET

1" = 10'

ANSTEC APERTURE CARD

7/9/96

EFFECTIVE DATE

9609300065

RECEIVED

JUL 09 1996

DOCUMENT AND RECORDS CENTER

NOTICE OF OPEN CHANGE DOCUMENTS			
THIS DOCUMENT IS IMPACTED BY THE LISTED CHANGE DOCUMENT AND CANNOT BE USED WITHOUT THEM			
CHANGE DOCUMENT NUMBER	POSTED BY	DATE	STATUS

REV	DESCRIPTION	DATE	DWN	ORG	CHK	YER	L.O.E.	Q.A.	D.M.
00	ISSUED FOR CONSTRUCTION	6-26-96	TS	BAB	DWN	N/A	RBM	N/A	DNL

APPROVALS	INITIAL/DATE
DRAWN T SAUER	6-26-96
ORIGINATOR H MONTALVO	RBM 6/26/96
CHECKED M DELEON	6-26-96
VERIFICATION N/A	
LEAD DESIGN ENGINEER H MONTALVO	RBM 6/26/96
QUALITY ASSURANCE N/A	
DEPARTMENT MANAGER G KIMURA	DNL 6/26/96

U.S. DEPARTMENT OF ENERGY
Yucca Mountain Site Characterization Project
M&O Civilian Radioactive Waste Management System
MANAGEMENT & OPERATING CONTRACTOR

EXPLORATORY STUDIES FACILITY
SOUTH PORTAL ACCESS ROAD
PLAN AND PROFILE

SIZE	DOCUMENT IDENTIFIER	CI IDENTIFIER	DRAWING NO.	REV
D	BABA00000	-01717-2100	-20203	-00

SCALE	QA CLASSIFICATION	W.B.S.	CAD FILE
AS NOTED	N/A	1.2.6	CIVIL:20203.dgn

CAGE CODE:

26-JUN-1996 09:12

RECORD DESIGNATOR QA:N/A

D-11

Rec'd with Lien Std 9/5/96

sauert /proj/esf_s/civil/dgn/soprtal/20203.dgn

9609300065