D-13

9609300055

REV	DESCRIPTION	DATE	DRN	CHK	RDC	N/A	HAA	DPS	H.A.	L.D.E.	Q.A.	S.K.
00	ISSUED FOR CONSTRUCTION	9-26-95	DPS	HAA	RDC	N/A	HRM	FCA	GNK			
	CROSSINGS ON PLAN & PROFILE (REF)											
	LOCATION AND ELEVATIONS. ADDED SEWER											
01	REVISED OA CLASSIFICATION. STORM DRAIN	5-15-96	HP	HP	RDC	N/A	HRM	FCA	GNK			

APPROVALS	INITIAL/DATE
DRAWN: D SOHMER	DPS 9-26-95
ORIGINATOR: H A ASGARIAN	HAA 9-26-95
VERIFICATION: R D CLARK	RDC 9-26-95
CHECKED:	
LEAD DESIGN ENGINEER: N/A	
QUALITY ASSURANCE: H MONTALVO	HRM 9-26-95
DEPARTMENT MANAGER: F C ARTH	FCA 9-26-95
	GNK 9-26-95
	G KIMURA

SCALE: AS NOTED | OA CLASSIFICATION: N/A | V.E.=5. 1:2.6 | CAD FILE: CIVIL:20085.dgn

SIZE: D | DOCUMENT IDENTIFIER: BABBDE000-01717-2100-20085-01 | CI IDENTIFIER | DRAWING NO. | REV

CASE CODE: | RECORD DESIGNATOR: OA:N/A

U.S. DEPARTMENT OF ENERGY

Yucca Mountain Site Characterization Project

Civilian Radioactive Waste Management System

M&O MANAGEMENT & OPERATING CONTRACTOR

EXPLORATORY STUDIES FACILITY PACKAGE 1B

STORM DRAIN

OPTIONAL STORAGE AREA

PLAN AND PROFILE

CHANGE DOCUMENT NUMBER	POSTED BY	DATE	STATUS
NOTICE OF OPEN CHANGE DOCUMENTS: THIS DOCUMENT IS IMPACTED BY THE BCP LOCK WITHOUT THEM			

RECEIVED

JUN 03 1996

DOCUMENT ACCOUNTABLE CENTER

ANSTEC APERTURE CARD

EFFECTIVE DATE 6/3/96

9609300055

GRAPHIC SCALE
1" = 10'
0 10 20 30 FEET

GRAPHIC SCALE
1" = 50'
0 50 100 150 FEET

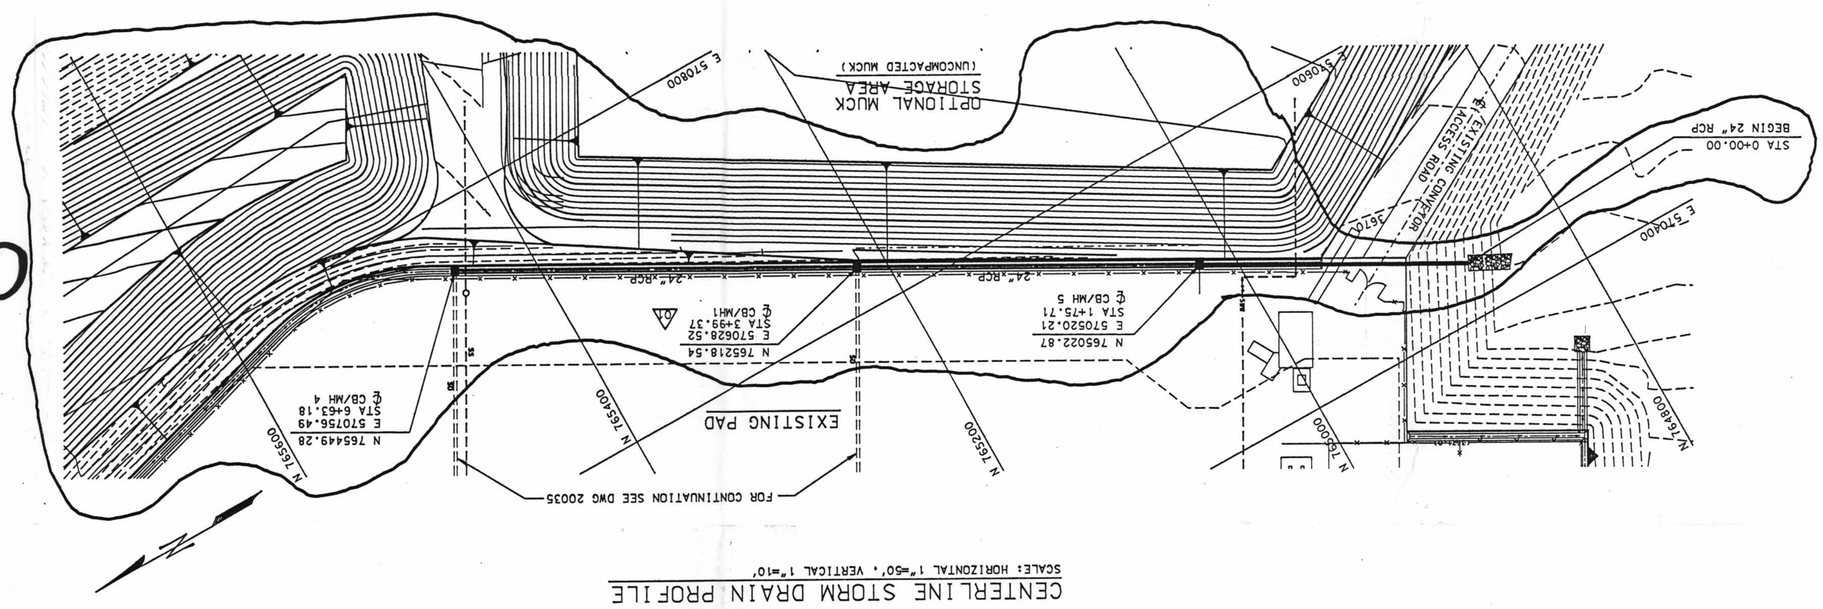

CENTERLINE STORM DRAIN PROFILE
SCALE: HORIZONTAL 1"=50', VERTICAL 1"=10'

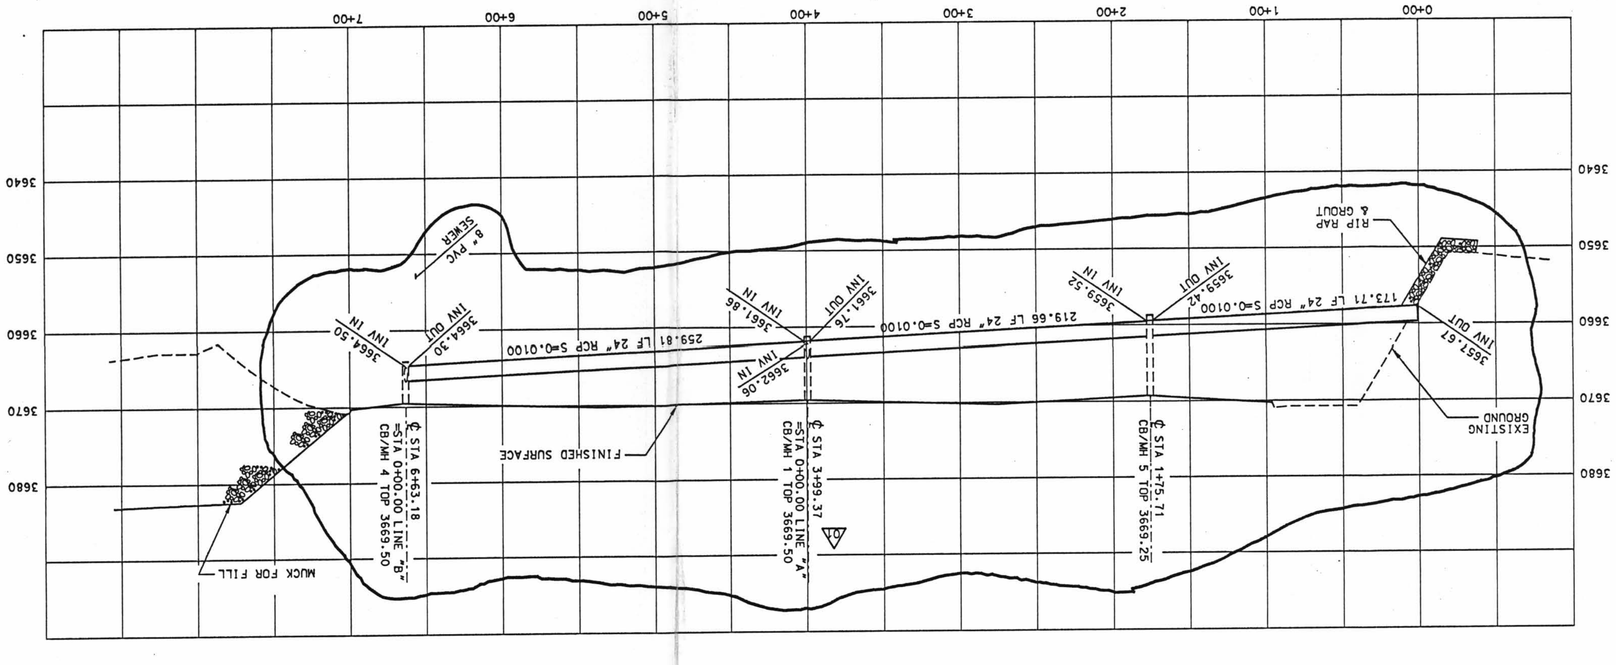

NOTES:
1. FOR CIVIL ABBREVIATIONS SEE DRAWING 20005.
2. FOR CIVIL GENERAL NOTES, LEGEND AND SYMBOLS SEE DRAWING 20006.

15-MAY-1996 09:50