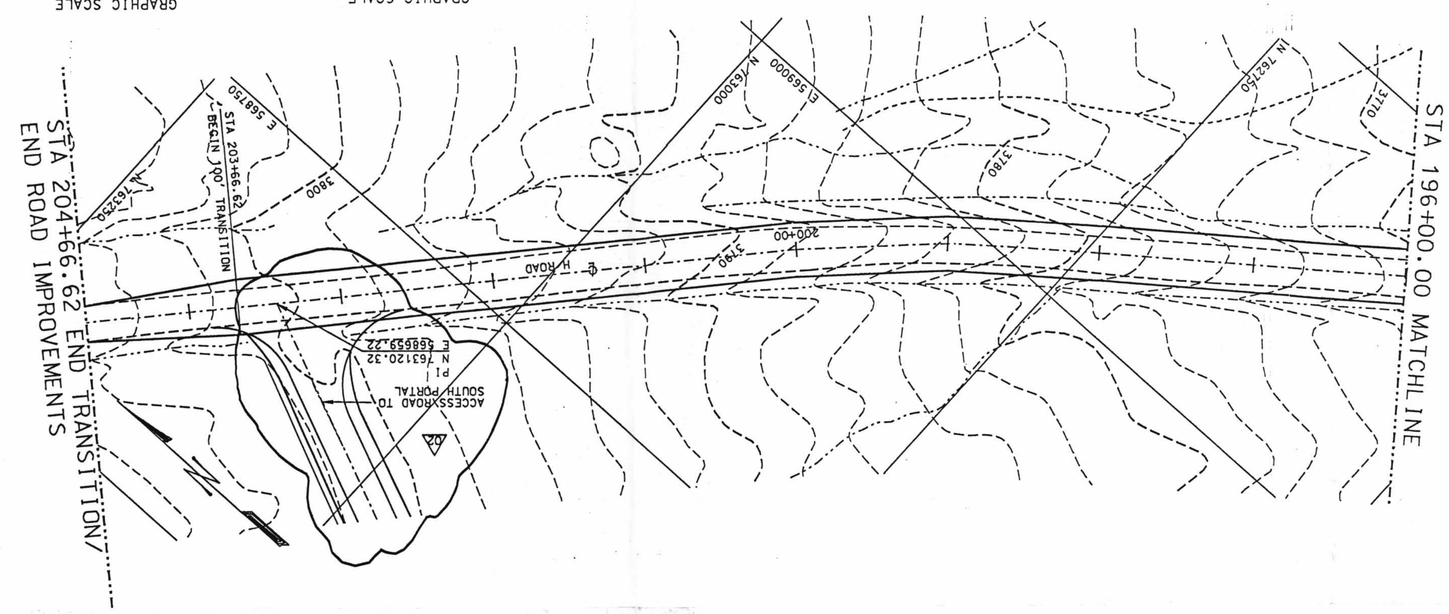

PLAN

SCALE: 1"=50'

GRAPHIC SCALE

0 10 20 30 FEET

1" = 10'

GRAPHIC SCALE

0 50 100 150 FEET

1" = 50'

REV	DESCRIPTION	DATE	DWN	DSG	CHK	VER	L.D.E.	Q.A.	D.M.
02	REVISED OA CLASSIFICATION	6-24-96				N/A			
	ADDED SOUTH PORTAL ACCESS ROAD								
01	REMOVED TBX 135	08-26-94	HO	HO	DPS RC	N/A	HRM	FCA	PAP
00	ISSUED FOR CONSTRUCTION	12-21-93	HO	HO	DPS HAA	AP	HRM	FCA	PAP

APPROVALS	INITIAL/DATE
DRAWN H OKEEFE	HO 12-3-93
DESIGNATOR H OKEEFE	HO 12-3-93
CHECKED A ASGARIAN	HAA 12-3-93
CHECKED D SCHMEER	DPS 12-3-93
VERIFICATION A PARZAD	AP 12-21-93
LEAD DESIGN ENGINEER H MONTALVO	HM 12-21-93
QUALITY ASSURANCE F ARTH	FA 12-21-93
DEPARTMENT MANAGER P PIMENTEL	PP 12-21-93

CI.16.0000

U.S. DEPARTMENT OF ENERGY
Yucca Mountain Site Characterization Project
M&O Civilian Radioactive Waste Management System
MANAGEMENT & OPERATING CONTRACTOR

EXPLORATORY STUDIES FACILITY PACKAGE 1B
H-ROAD WIDENING
PLAN AND PROFILE

SIZE	DOCUMENT IDENTIFIER	CI IDENTIFIER	DRAWING NO.	REV
D	BABA00000	-01717	-2100-20065	-02

SCALE	OA CLASSIFICATION	W.B.S.	CAD FILE
AS NOTED	N/A	1.2.6	CIVIL:20065.dgn

CASE CODE:

RECORD DESIGNATOR OA:N/A

NOTES:

1. FOR CIVIL ABBREVIATIONS SEE DRAWING 20005.
2. FOR CIVIL GENERAL NOTES, LEGEND AND SYMBOLS SEE DRAWING 20006.

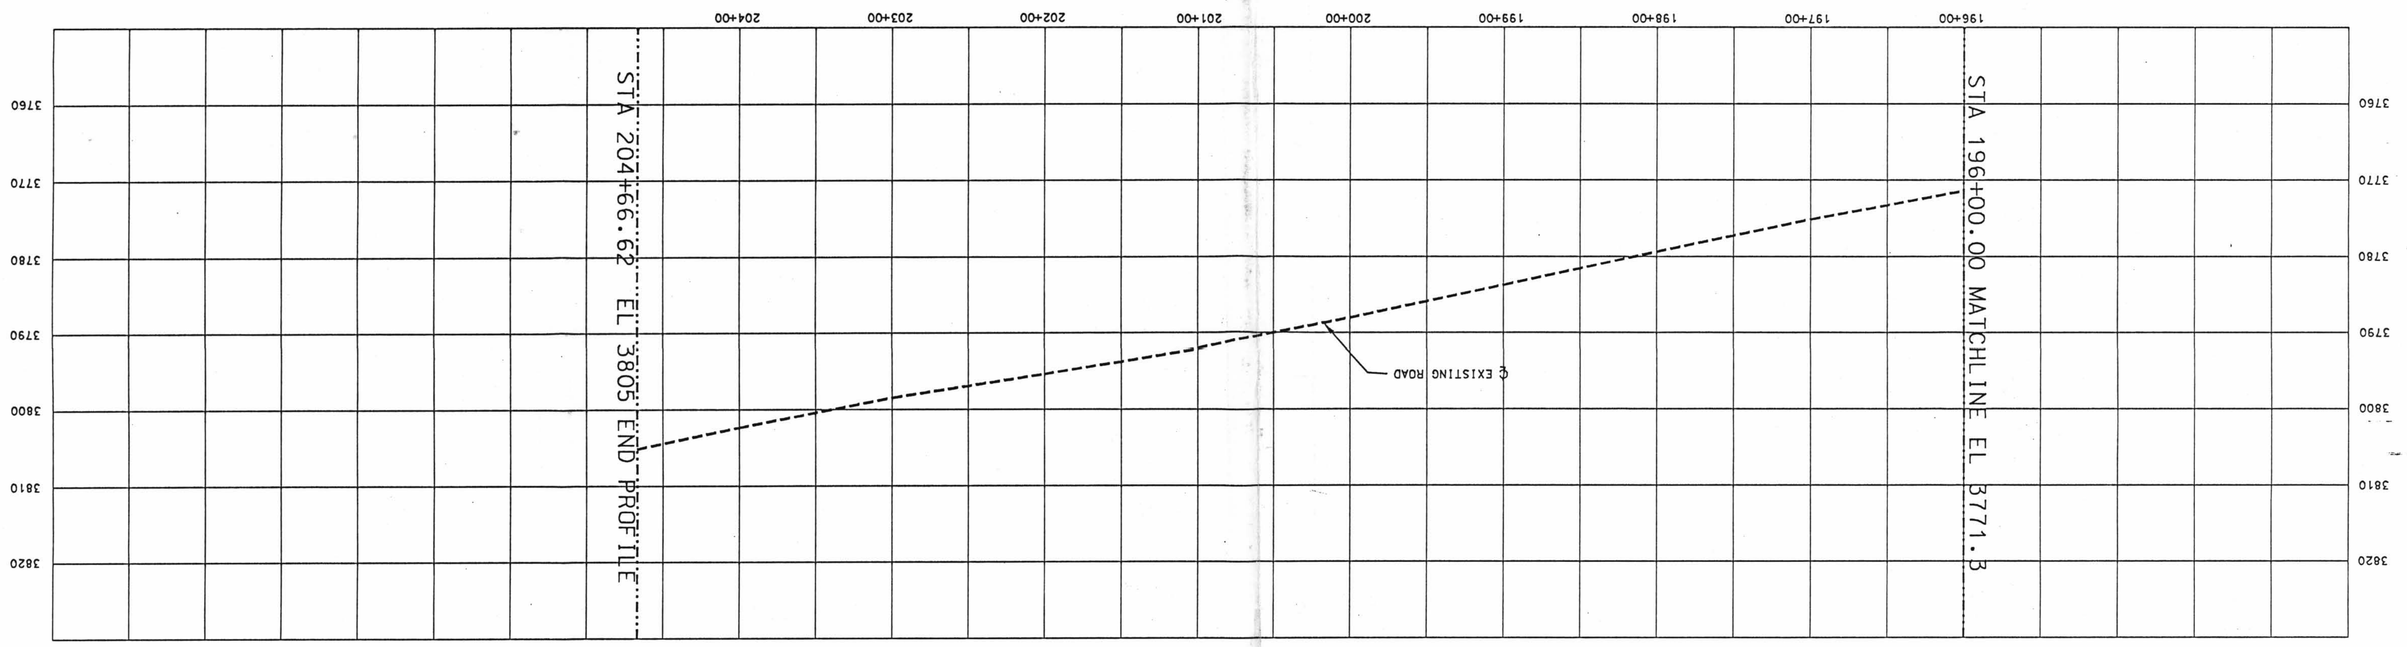

9609300039

ANSTEC APERTURE CARD

7/9/96

EFFECTIVE DATE

NOTICE OF OPEN CHANGE DOCUMENTS

THIS DOCUMENT IS IMPACTED BY THE LISTED CHANGE DOCUMENT AND CANNOT BE USED WITHOUT THEM

CHANGE DOCUMENT NUMBER	POSTED BY	DATE	STATUS

RECEIVED

JUL 09 1996

DOCUMENT AND RECORDS CENTER

D-17

9609300039