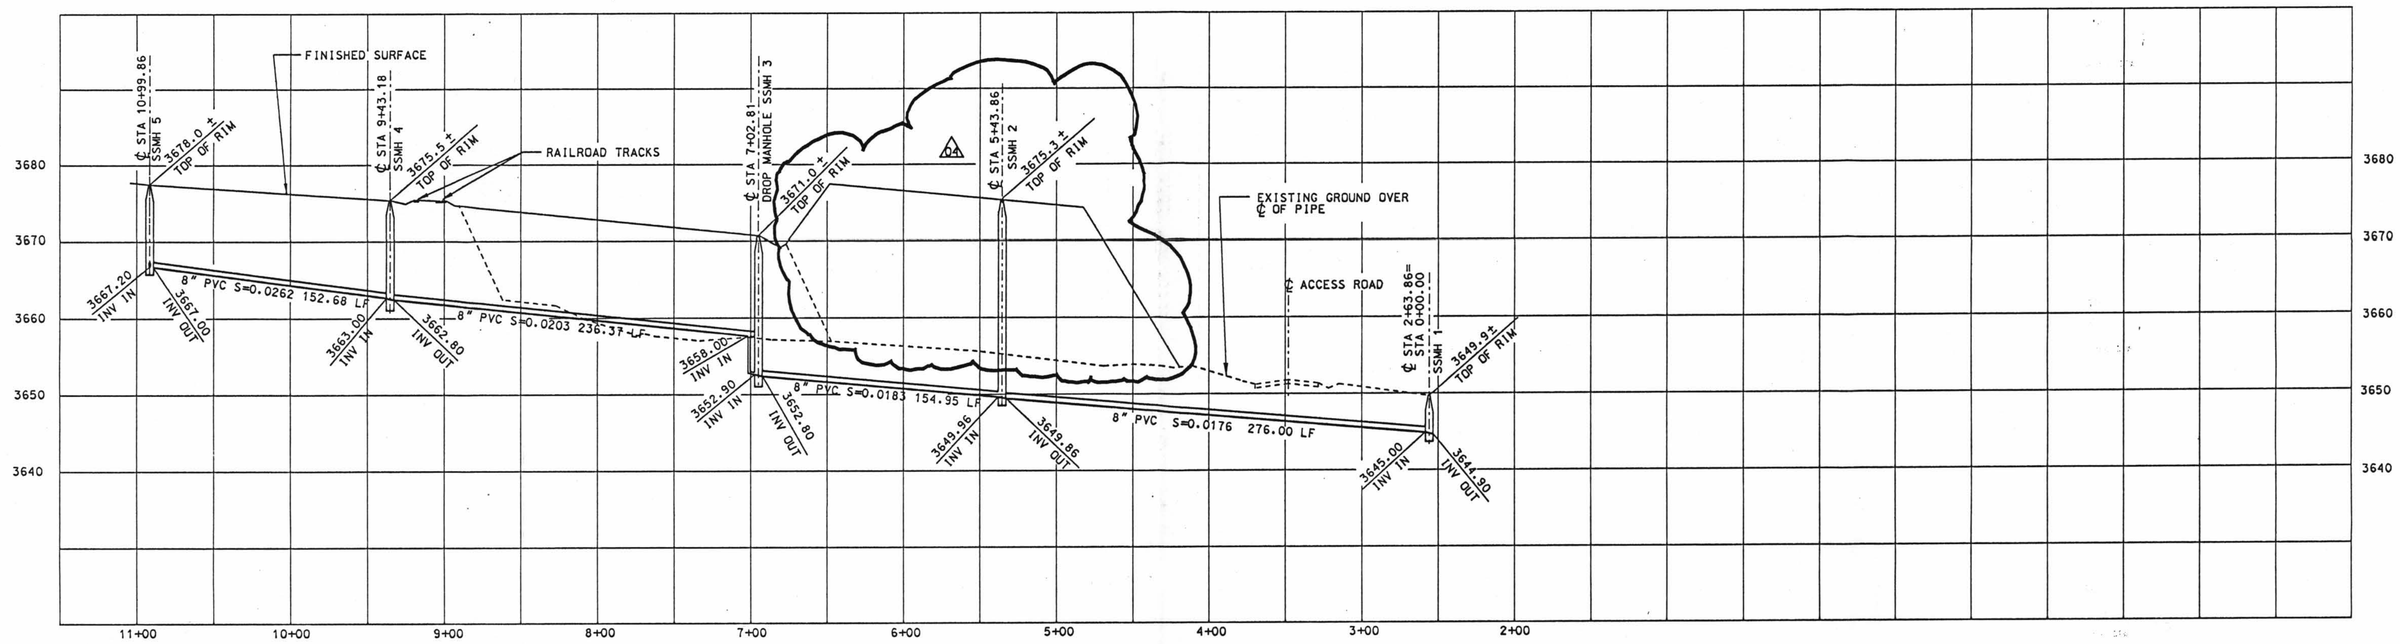

CENTERLINE SEWER PROFILE

SCALE: HORIZONTAL 1"=50', VERTICAL 1"=10'

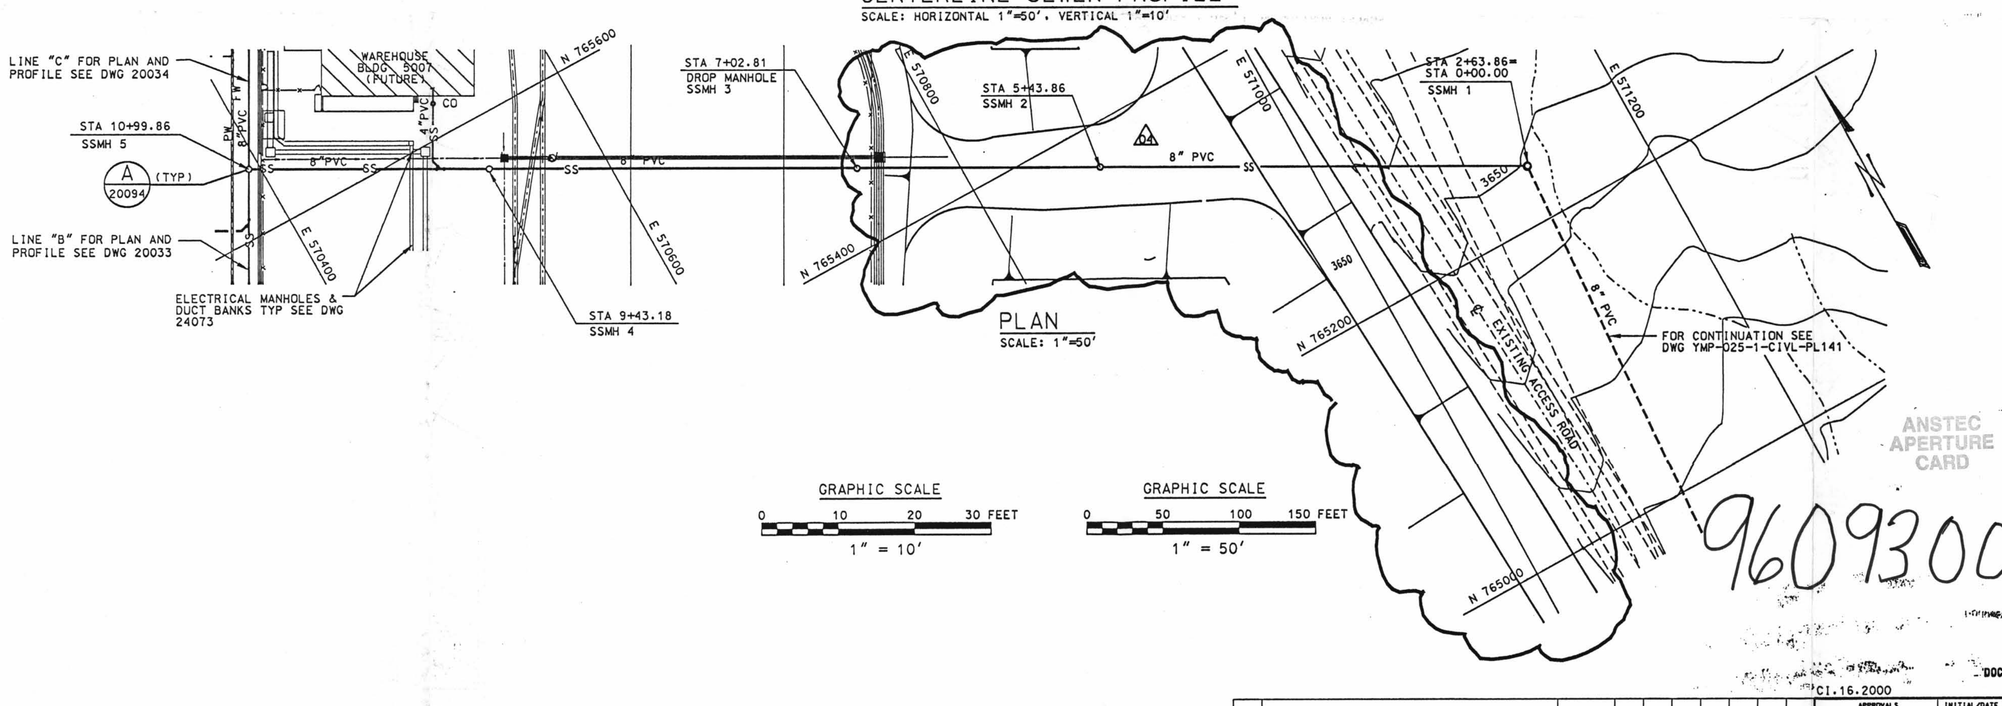

PLAN

SCALE: 1"=50'

GRAPHIC SCALE 0 10 20 30 FEET 1" = 10'

GRAPHIC SCALE 0 50 100 150 FEET 1" = 50'

NOTES:

1. FOR CIVIL ABBREVIATIONS SEE DRAWING 20005.
2. FOR CIVIL GENERAL NOTES, LEGEND AND SYMBOLS SEE DRAWING 20006.
3. THE ± ON THE MANHOLE RIM IS REQUIRED TO ALLOW THE CONTRACTOR TO CONSTRUCT THE RIM ELEVATION ONE INCH ABOVE FINISHED GRADE ADJACENT TO THE MANHOLE AND SHAPE TO MEET RIM ELEVATION. SEE DWG 20006 GENERAL NOTE 17.
4. BACKFILL OF THE SANITARY SEWER TRENCHES SHALL BE ACCOMPLISHED IN THE FOLLOWING MANNER: PIPE BEDDING MATERIAL SHALL BE PLACED AROUND THE PIPE PER DRAWINGS AND SPECIFICATIONS. A MINIMUM OF TWO FEET OF SELECT MATERIAL SHALL BE PLACED ON TOP OF THE BEDDING MATERIAL. FROM THAT POINT UP, COMMON FILL MAY BE USED TO BACKFILL THE TRENCHES TO ONE FOOT BELOW THE FINISHED GRADE. THE TOP FOOT OF BACKFILL SHALL BE MATERIAL IN COMPLIANCE WITH THE SPECIFICATIONS AND DRAWINGS FOR FINISHED GRADE PAVING, PLACEMENT, COMPACTION, AND MOISTURE CONTROL OF THE MATERIAL SHALL BE PER SPECIFICATIONS.

ANSTEC APERTURE CARD

6/3/96
EFFECTIVE DATE

9609300033

RECEIVED
JUN 03 1996
DOCUMENT AND RECORDS CENTER

NOTICE OF OPEN CHANGE DOCUMENTS
THIS DOCUMENT IS IMPACTED BY THE LISTED CHANGE DOCUMENT AND CANNOT BE USED WITHOUT THEM

CHANGE DOCUMENT NUMBER	POSTED BY	DATE	STATUS

CI.16.2000

REV	DESCRIPTION	DATE	DRN	DRG	CHK	VER	L.D.E.	Q.A.	D.M.
04	ADDED OPTIONAL MUCK STORAGE AREA	6-15-96	HO	HO	GRN	N/A	GRN	N/A	GNK
	EXTENDED SSMH 2								
03	REVISED PER FCR'S 94/172, 94/389 &	12-13-95	DPS	DPS	HAA	N/A	HRM	N/A	GNK
	BCP-02-95-0138. REVISED OFF-SITE								
	SEWER LAYOUT.								
02	REVISED PER FCR 94/103	8-23-94	DPS	DPS	HO RC	N/A	HRM	FCA	PAP
01	ISSUED FOR CONSTRUCTION	12-21-93	DPS	DPS	HO RC	AP	HRM	FCA	PAP
00	ISSUED FOR PROCUREMENT	11-4-93	DPS	DPS	HRM RC	NA	HRM	BRJ	PAP

APPROVALS	INITIAL/DATE
DRAWN D SCHMER	DPS 12-7-93
ORIGINATOR D SCHMER	DPS 12-7-93
CHECKED H OKEEFE R CLARK	HO 12-7-93 RC 12-7-93
VERIFICATION A PAKZAD	AP 12-21-93
LEAD DESIGN ENGINEER H MONTALVO	HM 12-21-93
QUALITY ASSURANCE F ARTH	FA 12-21-93
DEPARTMENT MANAGER P PIMENTEL	PP 12-21-93

U.S. DEPARTMENT OF ENERGY
Yucca Mountain Site Characterization Project
M&O Civilian Radioactive Waste Management System MANAGEMENT & OPERATING CONTRACTOR

EXPLORATORY STUDIES FACILITY PACKAGE 1B
SANITARY SEWER
PLAN AND PROFILE

SIZE D | DOCUMENT IDENTIFIER: BABBDC000-01717-2100-20032-04 | REV
SCALE AS NOTED | QA CLASSIFICATION N/A | W.B.S. 1.2.6 | CAD FILE CIVIL:20032.dgn
CAGE CODE:

15-MAY-1996 10:08

D-18

9609300033

Rec'd with letter dtd 9-5-96