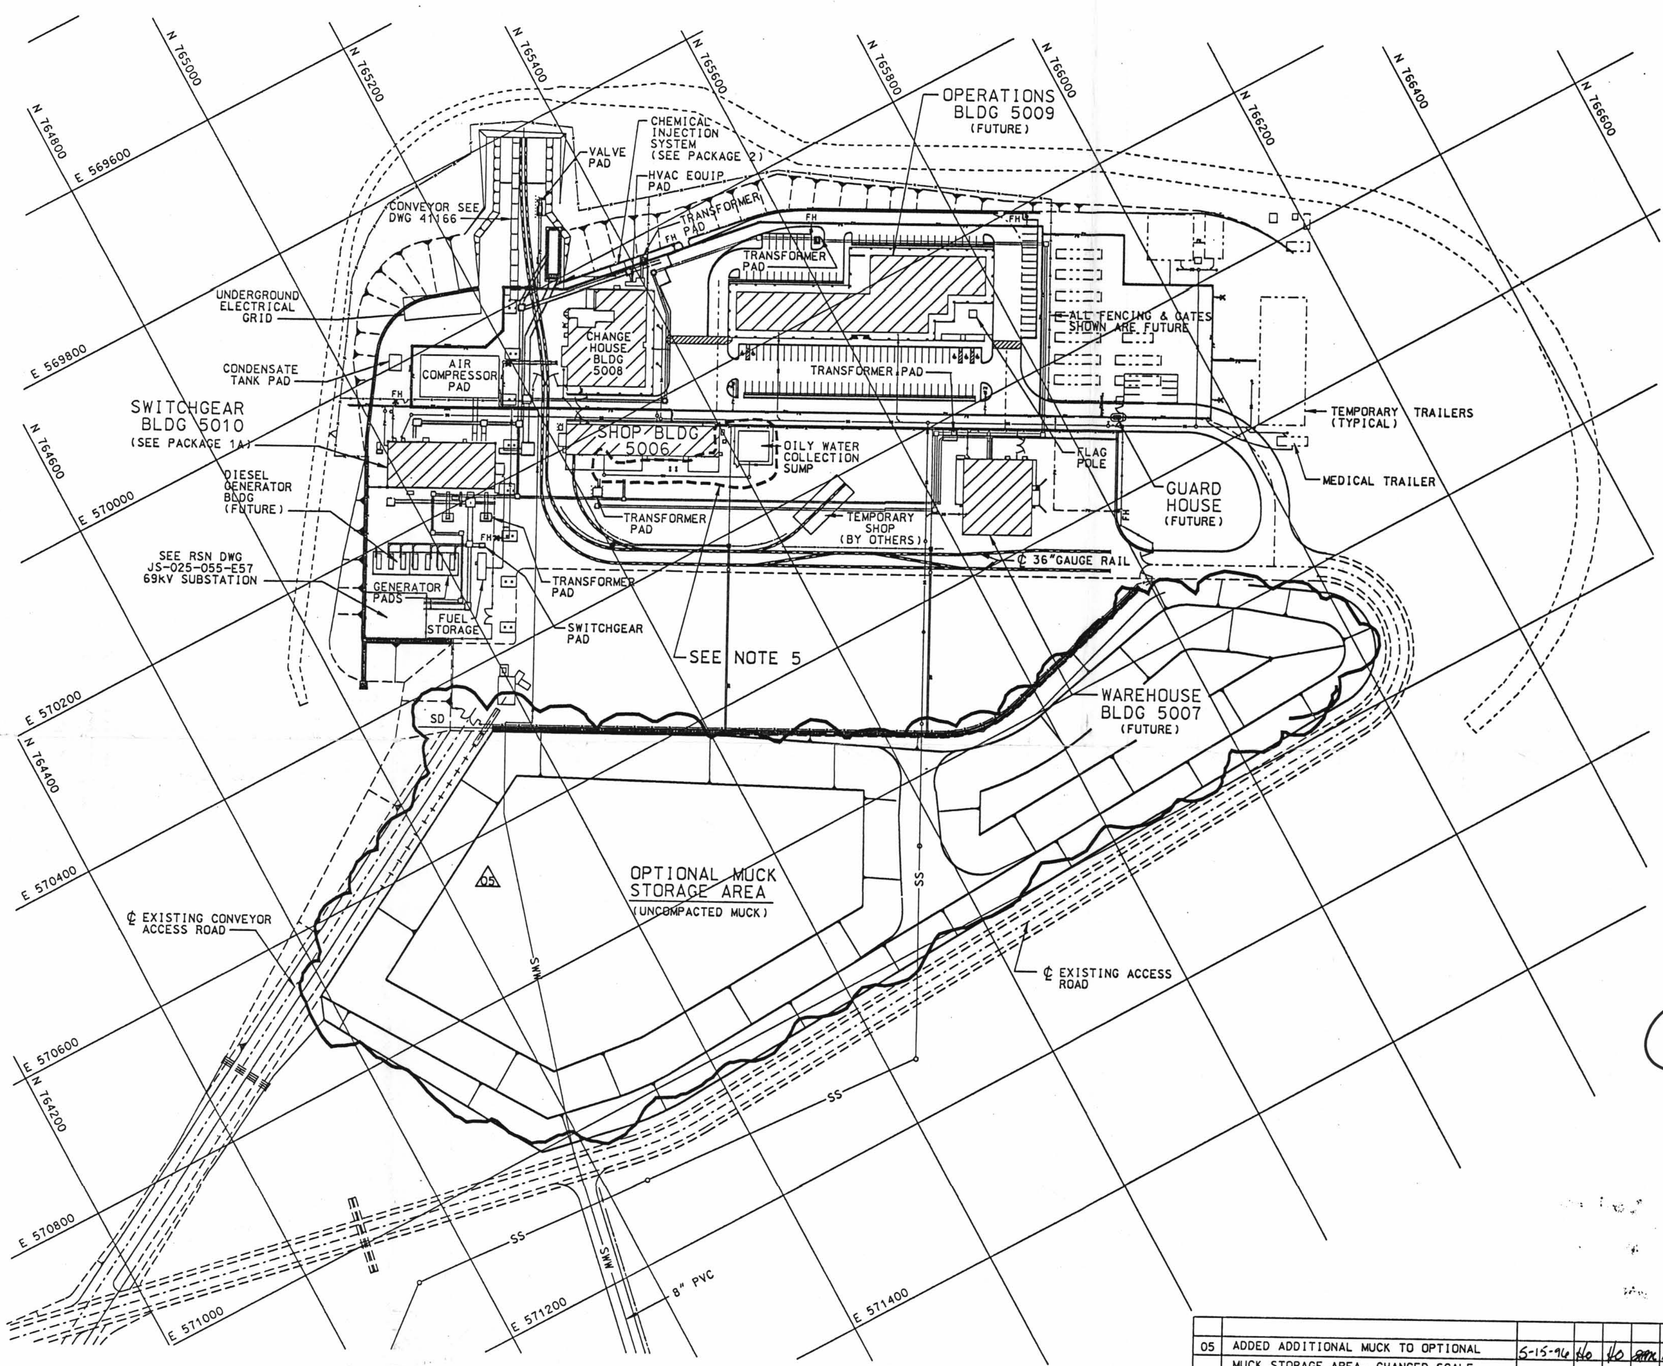

GRAPHIC SCALE
0 50 100 200 300 FEET
1" = 100'

NOTES:

1. FOR CIVIL ABBREVIATIONS SEE DRAWING 20005.
2. FOR CIVIL GENERAL NOTES, LEGEND AND SYMBOLS SEE DRAWING 20006.
3. FOR CLARITY OF UTILITIES SEE DRAWINGS 20028, 20029, 20030 AND 20031.
4. FOR BURIED ELECTRICAL LAYOUT SEE DRAWINGS 24070, 24071, 24072 AND 24073.
5. WAITING FOR VENDOR INFORMATION
6. FOR CLARITY, WING WALLS AT PORTAL ARE NOT SHOWN. FOR REFERENCE SEE DRAWING 20009.

REV	DESCRIPTION	DATE	DRN	ORG	CHK	VER	L.D.E.	Q.A.	D.M.
05	ADDED ADDITIONAL MUCK TO OPTIONAL MUCK STORAGE AREA, CHANGED SCALE IDENTIFIER IN TITLE BLOCK.	5-15-96	HO	HO	SMTK	N/A	RCM	N/A	GNK
04	REVISED TO INCORPORATE CHANGES TO UTILITIES FOR TEMPORARY AND MEDICAL TRAILERS. INCORPORATED ECR E96-0020	12-13-95	DPS	DPS	HAA	N/A	HRM	N/A	GNK
03	REVISED UTILITIES FOR TRAILERS. TRANSFER TOWER PAD LOCATIONS & TO INCOPORATE OPTIONAL MUCK STORAGE AREA, REMOVE PORTAL WINGWALL, ADD CONDENSATE & VALVE PAD	9-26-95	DPS	HAA	RC	N/A	HRM	FCA	GNK
02	REVISED PER FCR 94/103	8-23-94	DPS	DPS	HU RC	N/A	HRM	FCA	PAP
01	ISSUED FOR CONSTRUCTION	12-3-93	DPS	DPS	HU RC	AP	HRM	FCA	PAP
00	ISSUED FOR PROCUREMENT	11-4-93	DPS	DPS	HRM RC	N/A	HRM	BRJ	PAP

Rec'd must include dot 9-5-96

RECEIVED
JUN 03 1996
DOCUMENT ANALYSIS CENTER

NOTICE OF OPEN CHANGE DOCUMENTS
THIS DOCUMENT IS IMPACTED BY THE LISTED CHANGE DOCUMENT AND CANNOT BE USED WITHOUT THEM

CHANGE DOCUMENT NUMBER	POSTED BY	DATE	STATUS

9609300029

6/3/96
EFFECTIVE DATE

CI.16.2000

APPROVALS	INITIAL/DATE
DRAWN D SCHMER	DPS 12-7-93
ORIGINATION D SCHMER	DPS 12-7-93
CHECKED H OKEEFE	HO 12-7-93
R CLARK	RC 12-7-93
VERIFICATION A PAKZAD	AP 12-21-93
LEAD DESIGN ENGINEER H MONTALVO	HM 12-21-93
QUALITY ASSURANCE F ARTH	FA 12-21-93
DEPARTMENT MANAGER P PIMENTEL	PP 12-21-93

U.S. DEPARTMENT OF ENERGY
Yucca Mountain Site Characterization Project
M&O Civilian Radioactive Waste Management System MANAGEMENT & OPERATING CONTRACTOR
EXPLORATORY STUDIES FACILITY PACKAGE 1B
NORTH PORTAL
UTILITY PLAN

SIZE D | DOCUMENT IDENTIFIER: BABB00000-01717-2100-20010-05 | REV 05
SCALE 1"=100' | QA CLASSIFICATION N/A | W.B.S. 1.2.6 | CAD FILE CIVIL:20010.dgn
IMAGE CODE: A

15-MAY-1996 10:11

9609300029

D-19