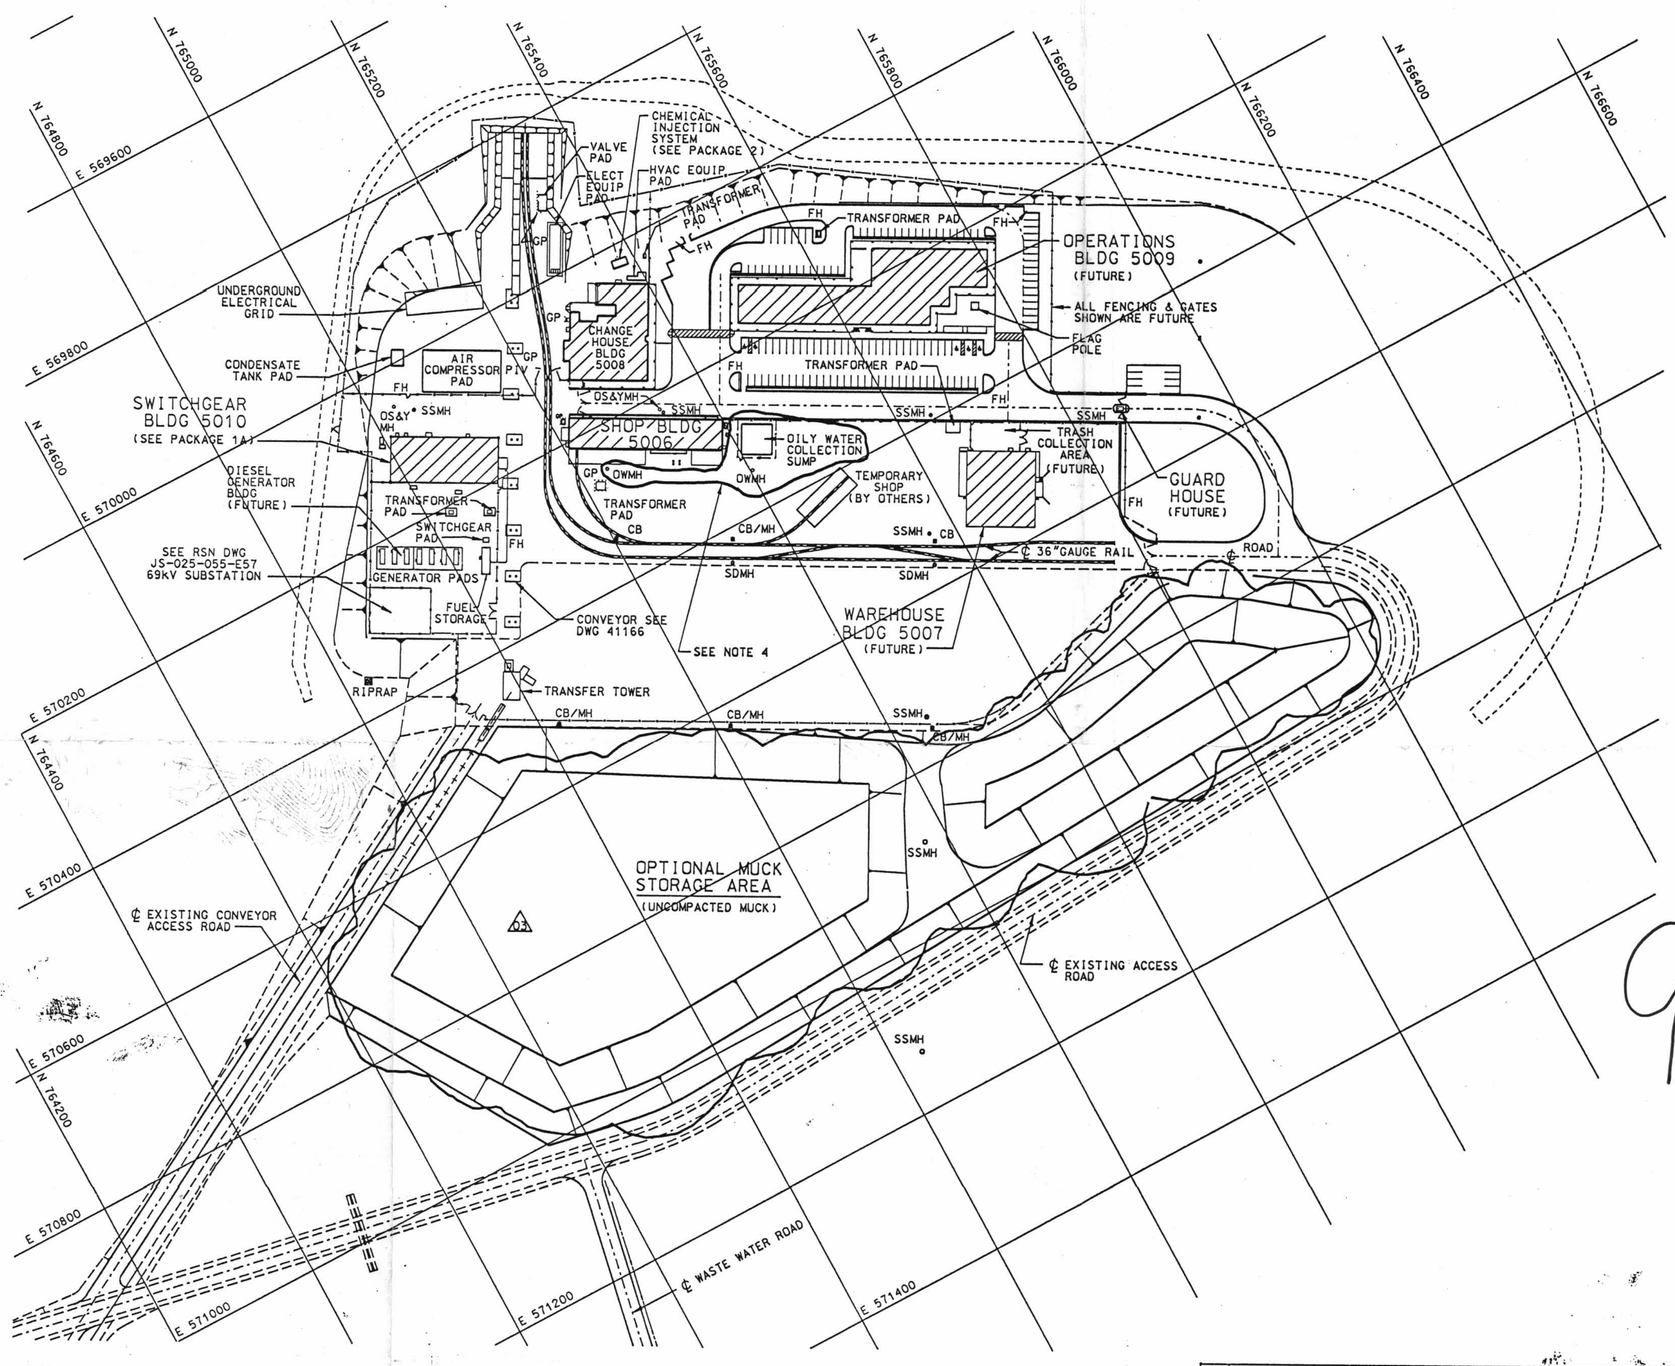

NOTES:

1. FOR CIVIL ABBREVIATIONS SEE DRAWING 20005.
2. FOR CIVIL GENERAL NOTES, LEGEND AND SYMBOLS SEE DRAWING 20006.
4. WAITING FOR VENDOR INFORMATION

GRAPHIC SCALE

0 50 100 200 300 FEET

1" = 100'

ANSTEC APERTURE CARD

9609300013

6/3/96

EFFECTIVE DATE

RECEIVED

JUN 03 1996

DOCUMENT AND RECORDS CENTER

NOTICE OF OPEN CHANGE DOCUMENTS

THIS DOCUMENT IS IMPACTED BY THE LISTED CHANGE DOCUMENT AND CANNOT BE USED WITHOUT THEM

CHANGE DOCUMENT NUMBER	POSTED BY	DATE	STATUS

REV	DESCRIPTION	DATE	DRN	ORG	CHK	VER	L.D.E.	Q.A.	D.M.
03	REVISED QA CLASSIFICATION, ADDED ADDITIONAL MUCK TO OPTIONAL MUCK STORAGE AREA, REMOVED NOTE 3	5-15-96	HO	HO	[illegible]	N/A	[illegible]	N/A	GNK
02	ADDED CONDENSATE TANK PAD, VALVE PAD, DELETED COVERED STORAGE & REVISED CONVEYOR TRANSFER TOWER PADS, REVISED TO INCORPORATE OPTIONAL MUCK STORAGE AREA, REMOVE HOLD & WINGWALL FROM PORTAL	09-26-95	DPS	HAA	RC	N/A	HRM	FCA	GNK
01	REVISED PER FCR 94/103	8-23-94	DPS	DPS	HO RC	N/A	HRM	FCA	PAP
00	ISSUED FOR CONSTRUCTION	12-21-93	DPS	DPS	HO RC	AP	HRM	FCA	PAP

CI.16.0000

APPROVALS	INITIAL/DATE
DRAWN D SCHMER	DPS 12-7-93
ORIGINATOR D SCHMER	DPS 12-7-93
CHECKED H OKEEFE R CLARK	HO 12-7-93 RC 12-7-93
VERIFICATION A PAKZAD	AP 12-21-93
LEAD DESIGN ENGINEER H MONTALVO	HM 12-21-93
QUALITY ASSURANCE F ARTH	FA 12-21-93
DEPARTMENT MANAGER P PIMENTEL	PP 12-21-93

U.S. DEPARTMENT OF ENERGY
Yucca Mountain Site Characterization Project
M&O Civilian Radioactive Waste Management System MANAGEMENT & OPERATING CONTRACTOR

EXPLORATORY STUDIES FACILITY PACKAGE 1B
NORTH PORTAL
SITE PLAN

SIZE D | DOCUMENT IDENTIFIER: BABB00000-01717-2100-20009-03 | REV 03

SCALE 1"= 100' | QA CLASSIFICATION N/A | W.B.S. 1.2.6 | CAD FILE CIVIL:20009.dgn

CAGE CODE: A1

15-MAY-1996 13:35

9609300013

D-20

Rec'd rev'd letter dtd 9-5-96