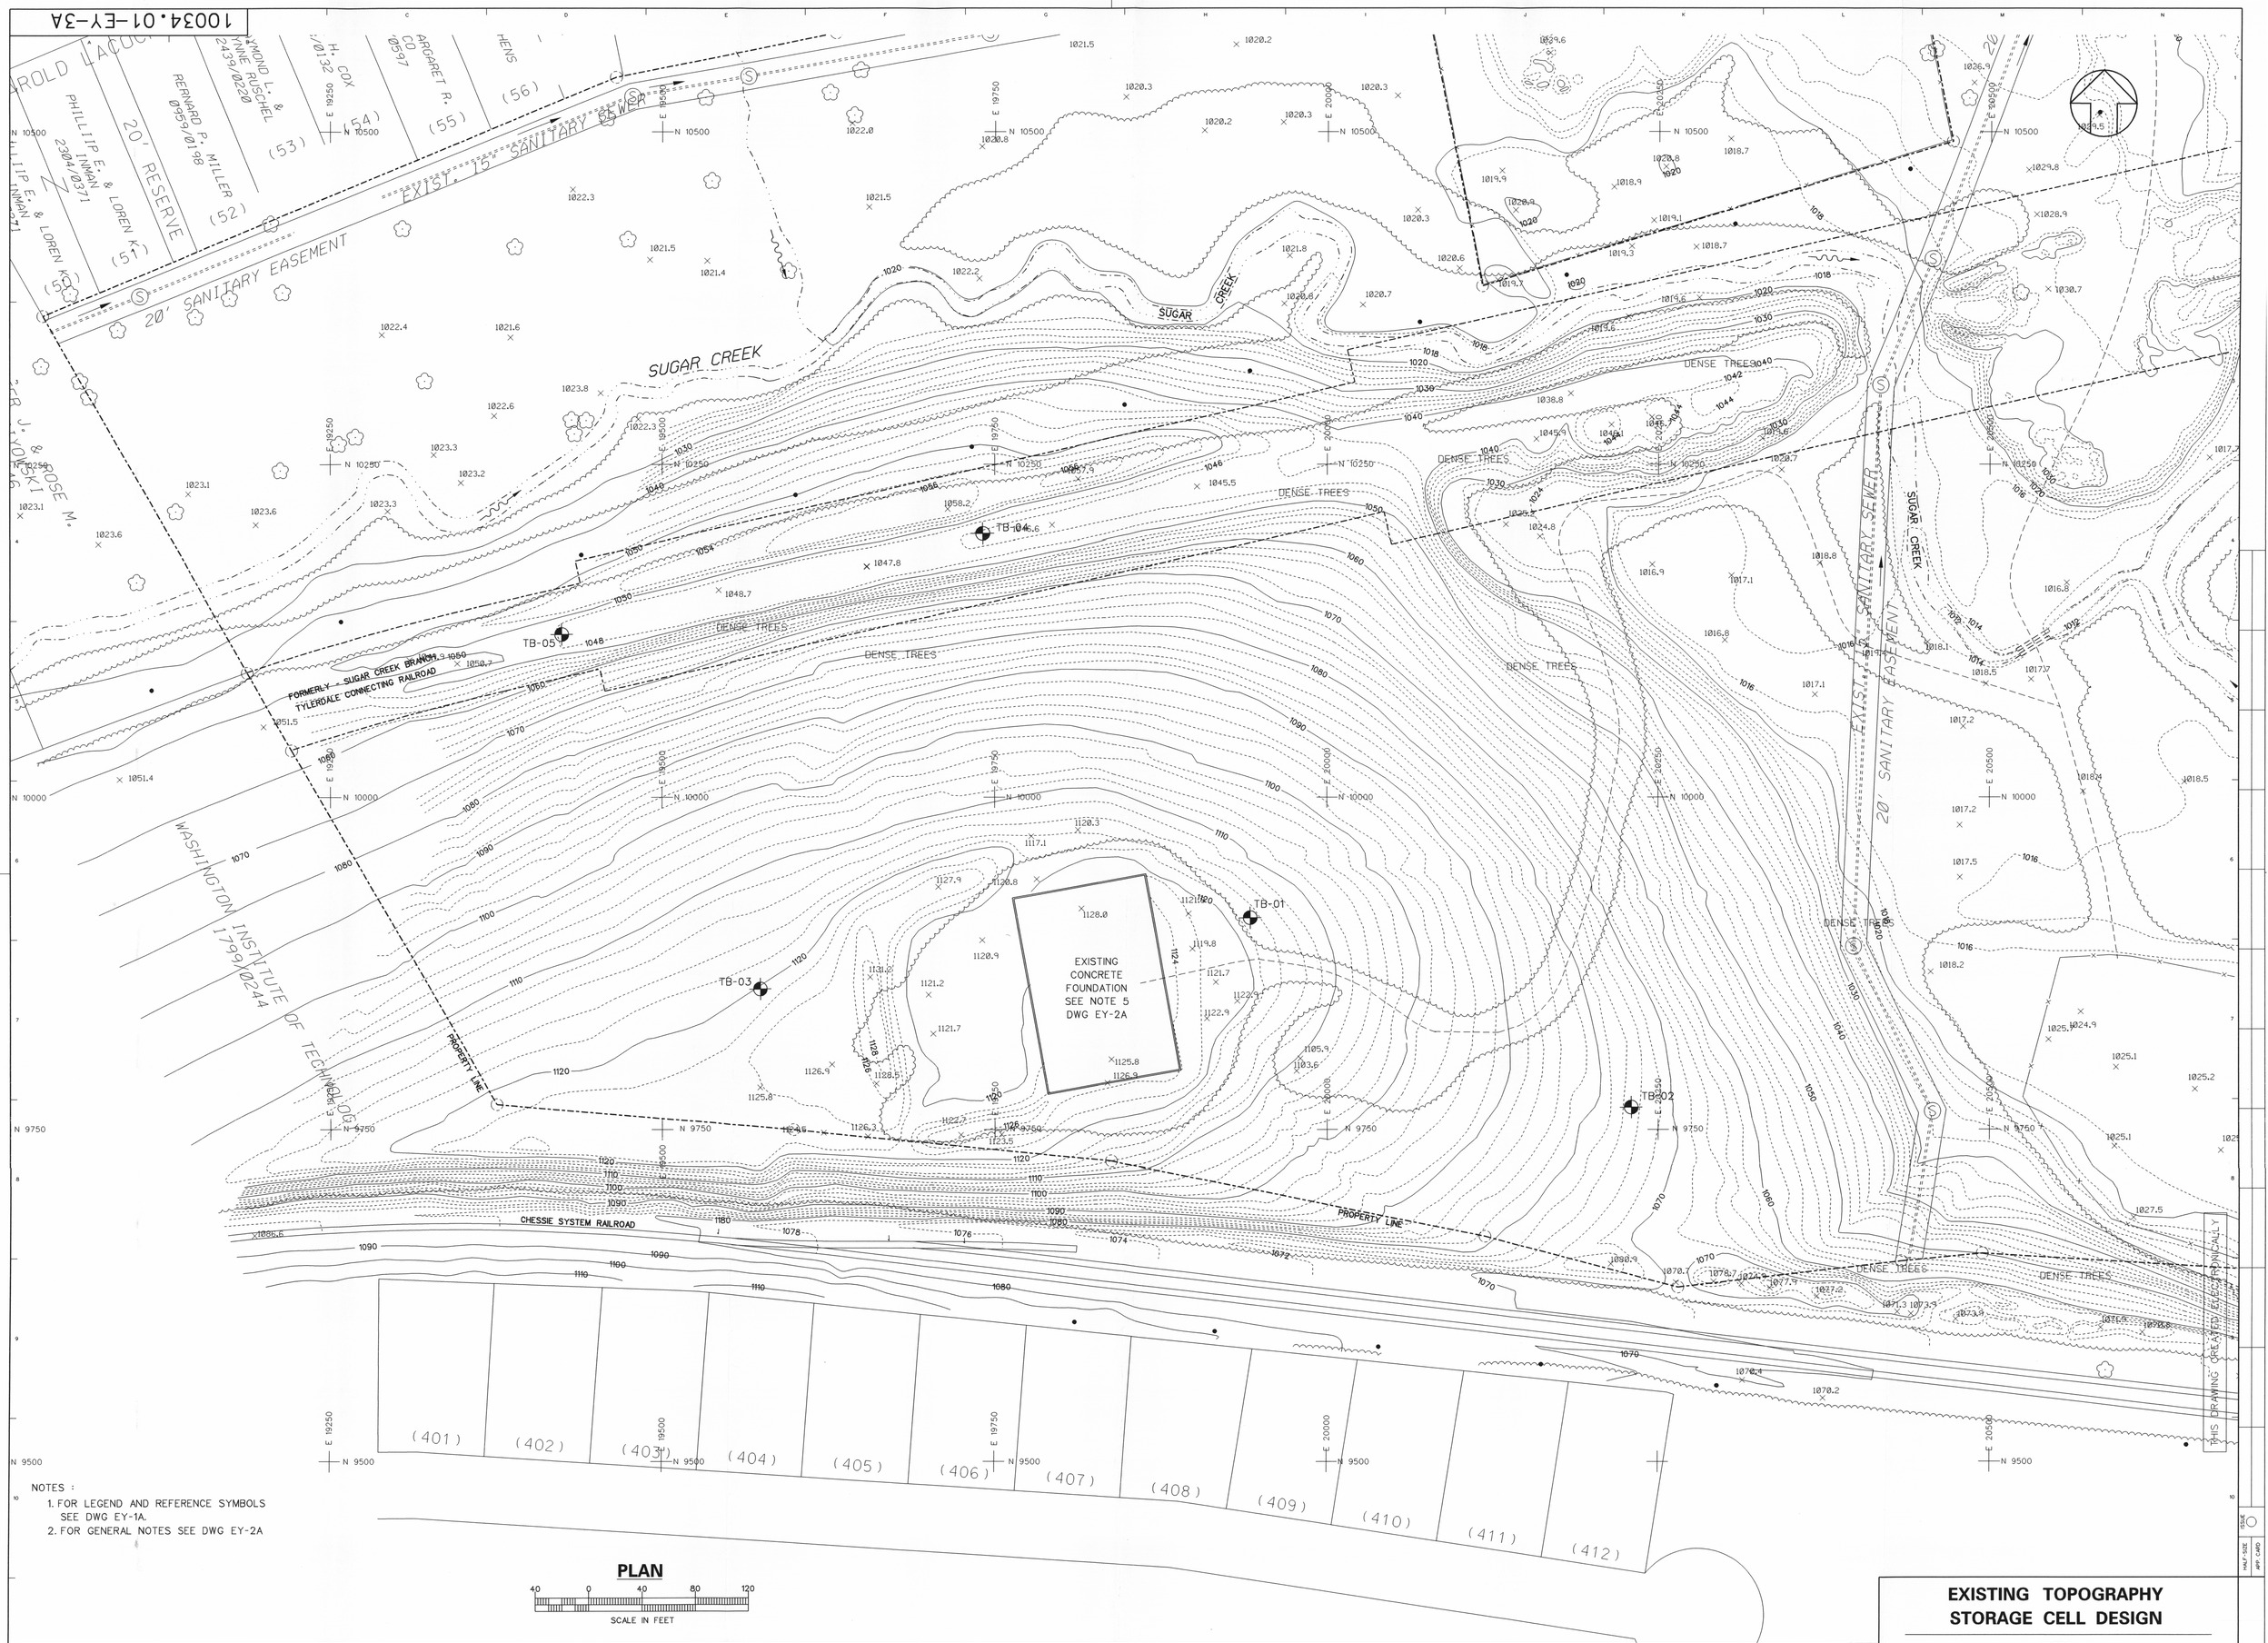

NOTES :
1. FOR LEGEND AND REFERENCE SYMBOLS SEE DWG EY-1A.
2. FOR GENERAL NOTES SEE DWG EY-2A

EXISTING TOPOGRAPHY STORAGE CELL DESIGN

MOLYCORP, INC.
300 CALDWELL AVENUE WASHINGTON, PA

STONE & WEBSTER ENGINEERING CORPORATION
BOSTON, MASS.

DRAWING NUMBER 10034.01-EY-3A-1

FOR NRC DECOMISSIONING PLAN
NOT FOR CONSTRUCTION

RFD
BMM 6/28/00

DESIGNED BY
DRAWN BY R.F.DONOVAN
DSGN CHK'D BY
CHK'D BY
AREAS
LEVELS
WORK PKG
PCT
RESP ENGR: B. MCCAMPBELL
SUPV: G. DOTON
HALF-SIZE
APP. CARD