10034.01-EY-7A

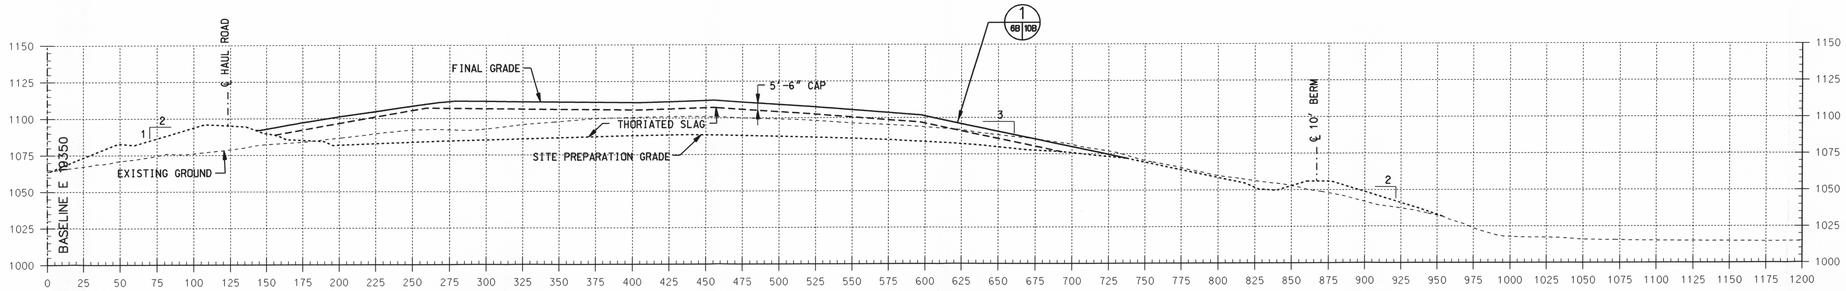

3+00 NORTH

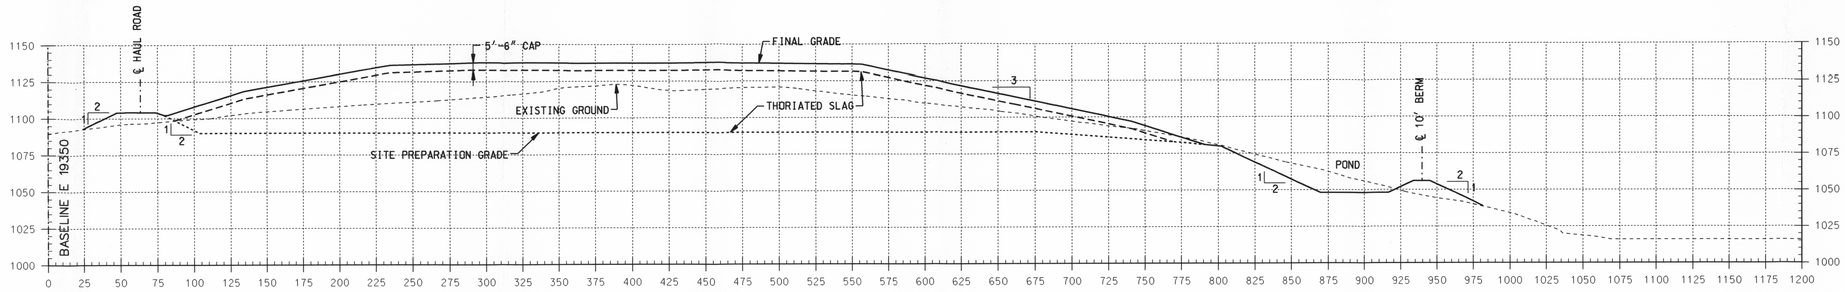

2+00 NORTH

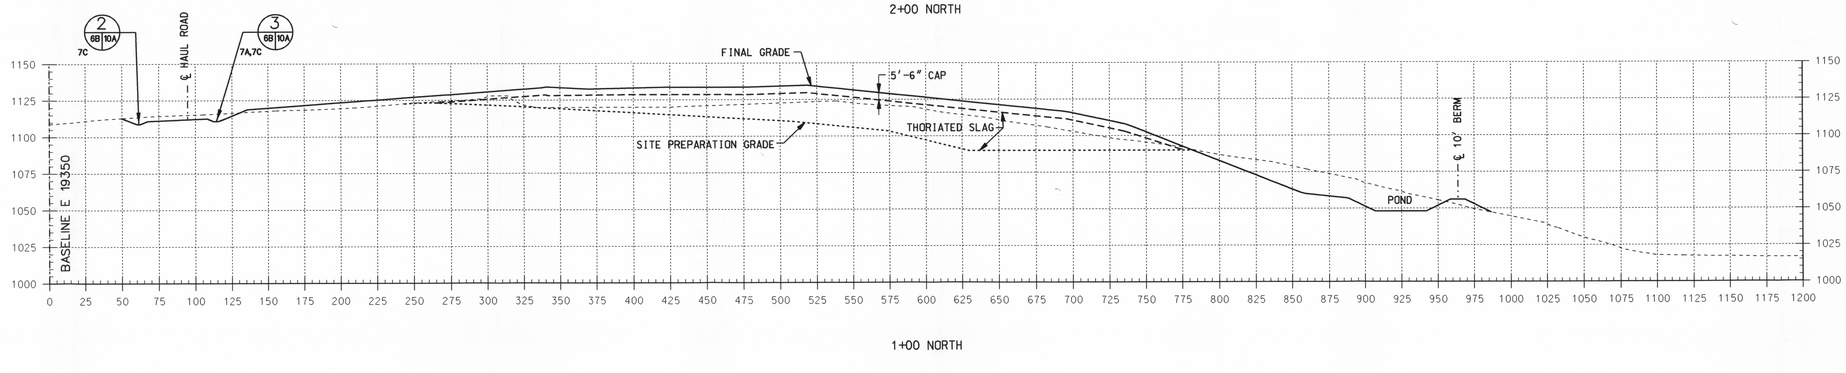

1+00 NORTH

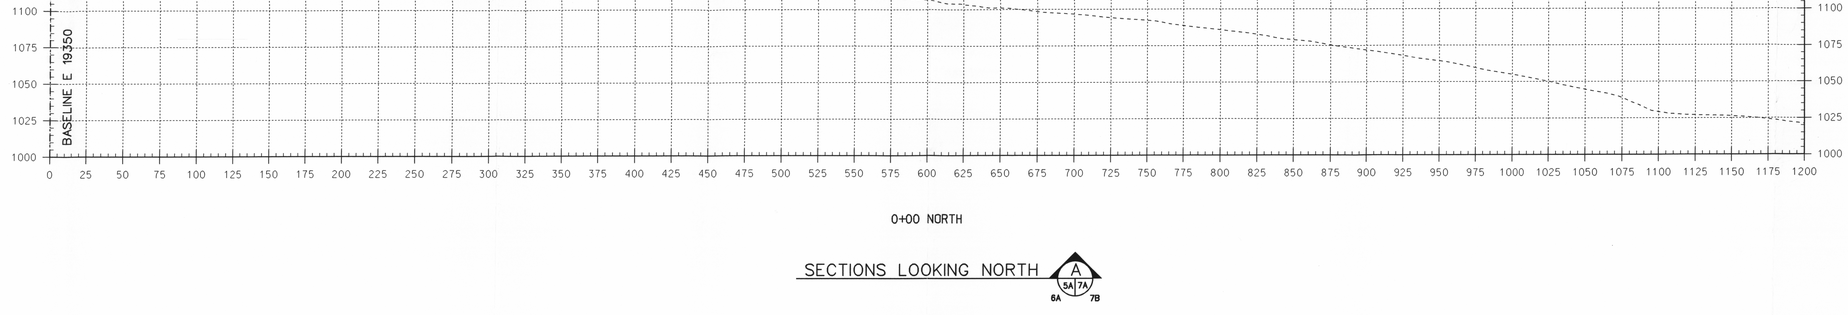

0+00 NORTH

SECTIONS LOOKING NORTH A 5A 7A 6A 7B

40 0 40 80 120
SCALE IN FEET

ISSUE	DESCRIPTION	CHECKED	CORRECT	APPR	DATE
6					
5					
4					
3					
2					
1	FOR NRC DECOMISSIONING PLAN NOT FOR CONSTRUCTION	RFD		Bmm	6/23/16

MODEL ARCH CIVIL CONC STL L & P INST M.D. P.S. S.A. FAC ELEC LTG MAT'L

CROSS SECTIONS, SH. 1 OF 5
STORAGE CELL DESIGN

MOLYCORP, INC.
300 CALDWELL AVENUE WASHINGTON, PA

STONE & WEBSTER ENGINEERING CORPORATION
BOSTON, MASS.

DRAWING NUMBER 10034.01-EY-7A-1

DESIGNED BY
DRAWN BY R.F.DONOVAN
DSGN CHK'D BY
CHK'D BY
AREAS
LEVELS
WORK PKG
PCT

THIS DRAWING CREATED ELECTRONICALLY

HALF-SIZE
APP CARD
ISSUE

RESP ENGR B. MCCAMPBELL
SUPV G. DOTON