10034.01-EY-9B

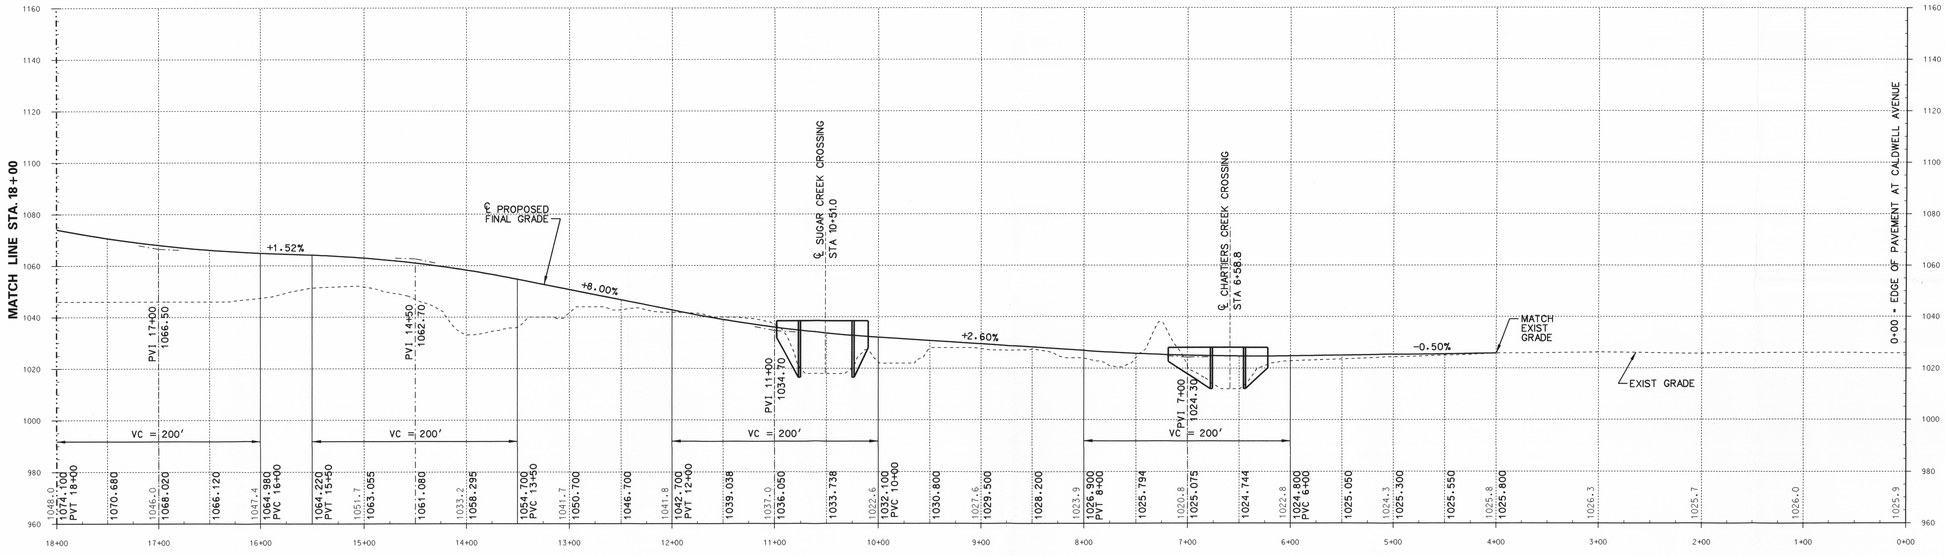

HAUL ROAD
SCALE: 1"=50' (HOR)
1"=20' (VERT)

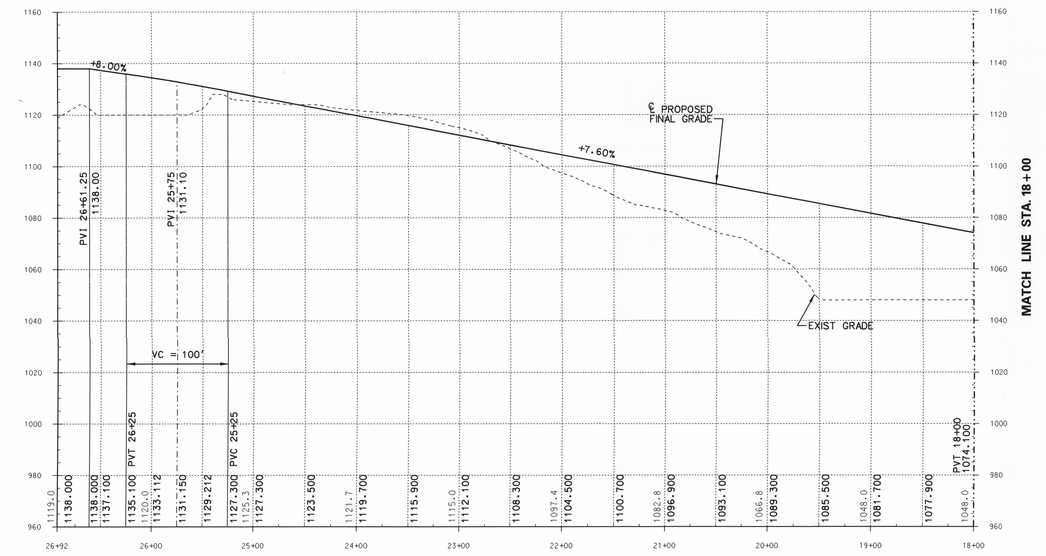

FINAL HAUL ROAD TO TOP
SCALE: 1"=50' (HOR)
1"=20' (VERT)

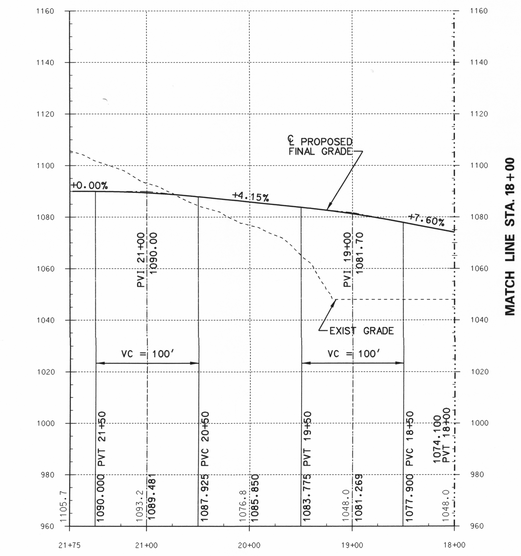

HAUL ROAD TO SITE PREPARATION AREA
SCALE: 1"=50' (HOR)
1"=20' (VERT)

50 0 50 100 150
SCALE IN FEET

THIS DRAWING CREATED ELECTRONICALLY

ISSUE	DESCRIPTION	CHECKED	APPR	DATE
6		CORRECT		
5		CORRECT		
4		CORRECT		
3		CORRECT		
2		CORRECT		
1	FOR NRC DECOMISSIONING PLAN NOT FOR CONSTRUCTION	RFD	JAO	Bmm 6/26/08

MODEL ARCH CIVIL CONC STL L & P INST M.D. P.S. S.A. FAC ELEC LTG MATL

HAUL ROAD – PROFILE STORAGE CELL DESIGN

MOLYCORP, INC.
300 CALDWELL AVENUE WASHINGTON, PA

STONE & WEBSTER ENGINEERING CORPORATION
BOSTON, MASS.

DRAWING NUMBER 10034.01-EY-9B-1

DESIGNED BY | DRAWN BY R.F.DONOVAN | CHK'D BY | DSGN CHK'D BY | CAD FILE: MOLYCORP.DGN

AREAS | LEVELS | WORK PKG | PCT

HALF-SIZE | ISSUE | APP. CARD

REF'D ENGR. B. MCCAMPBELL
SUPV. G. DOTON