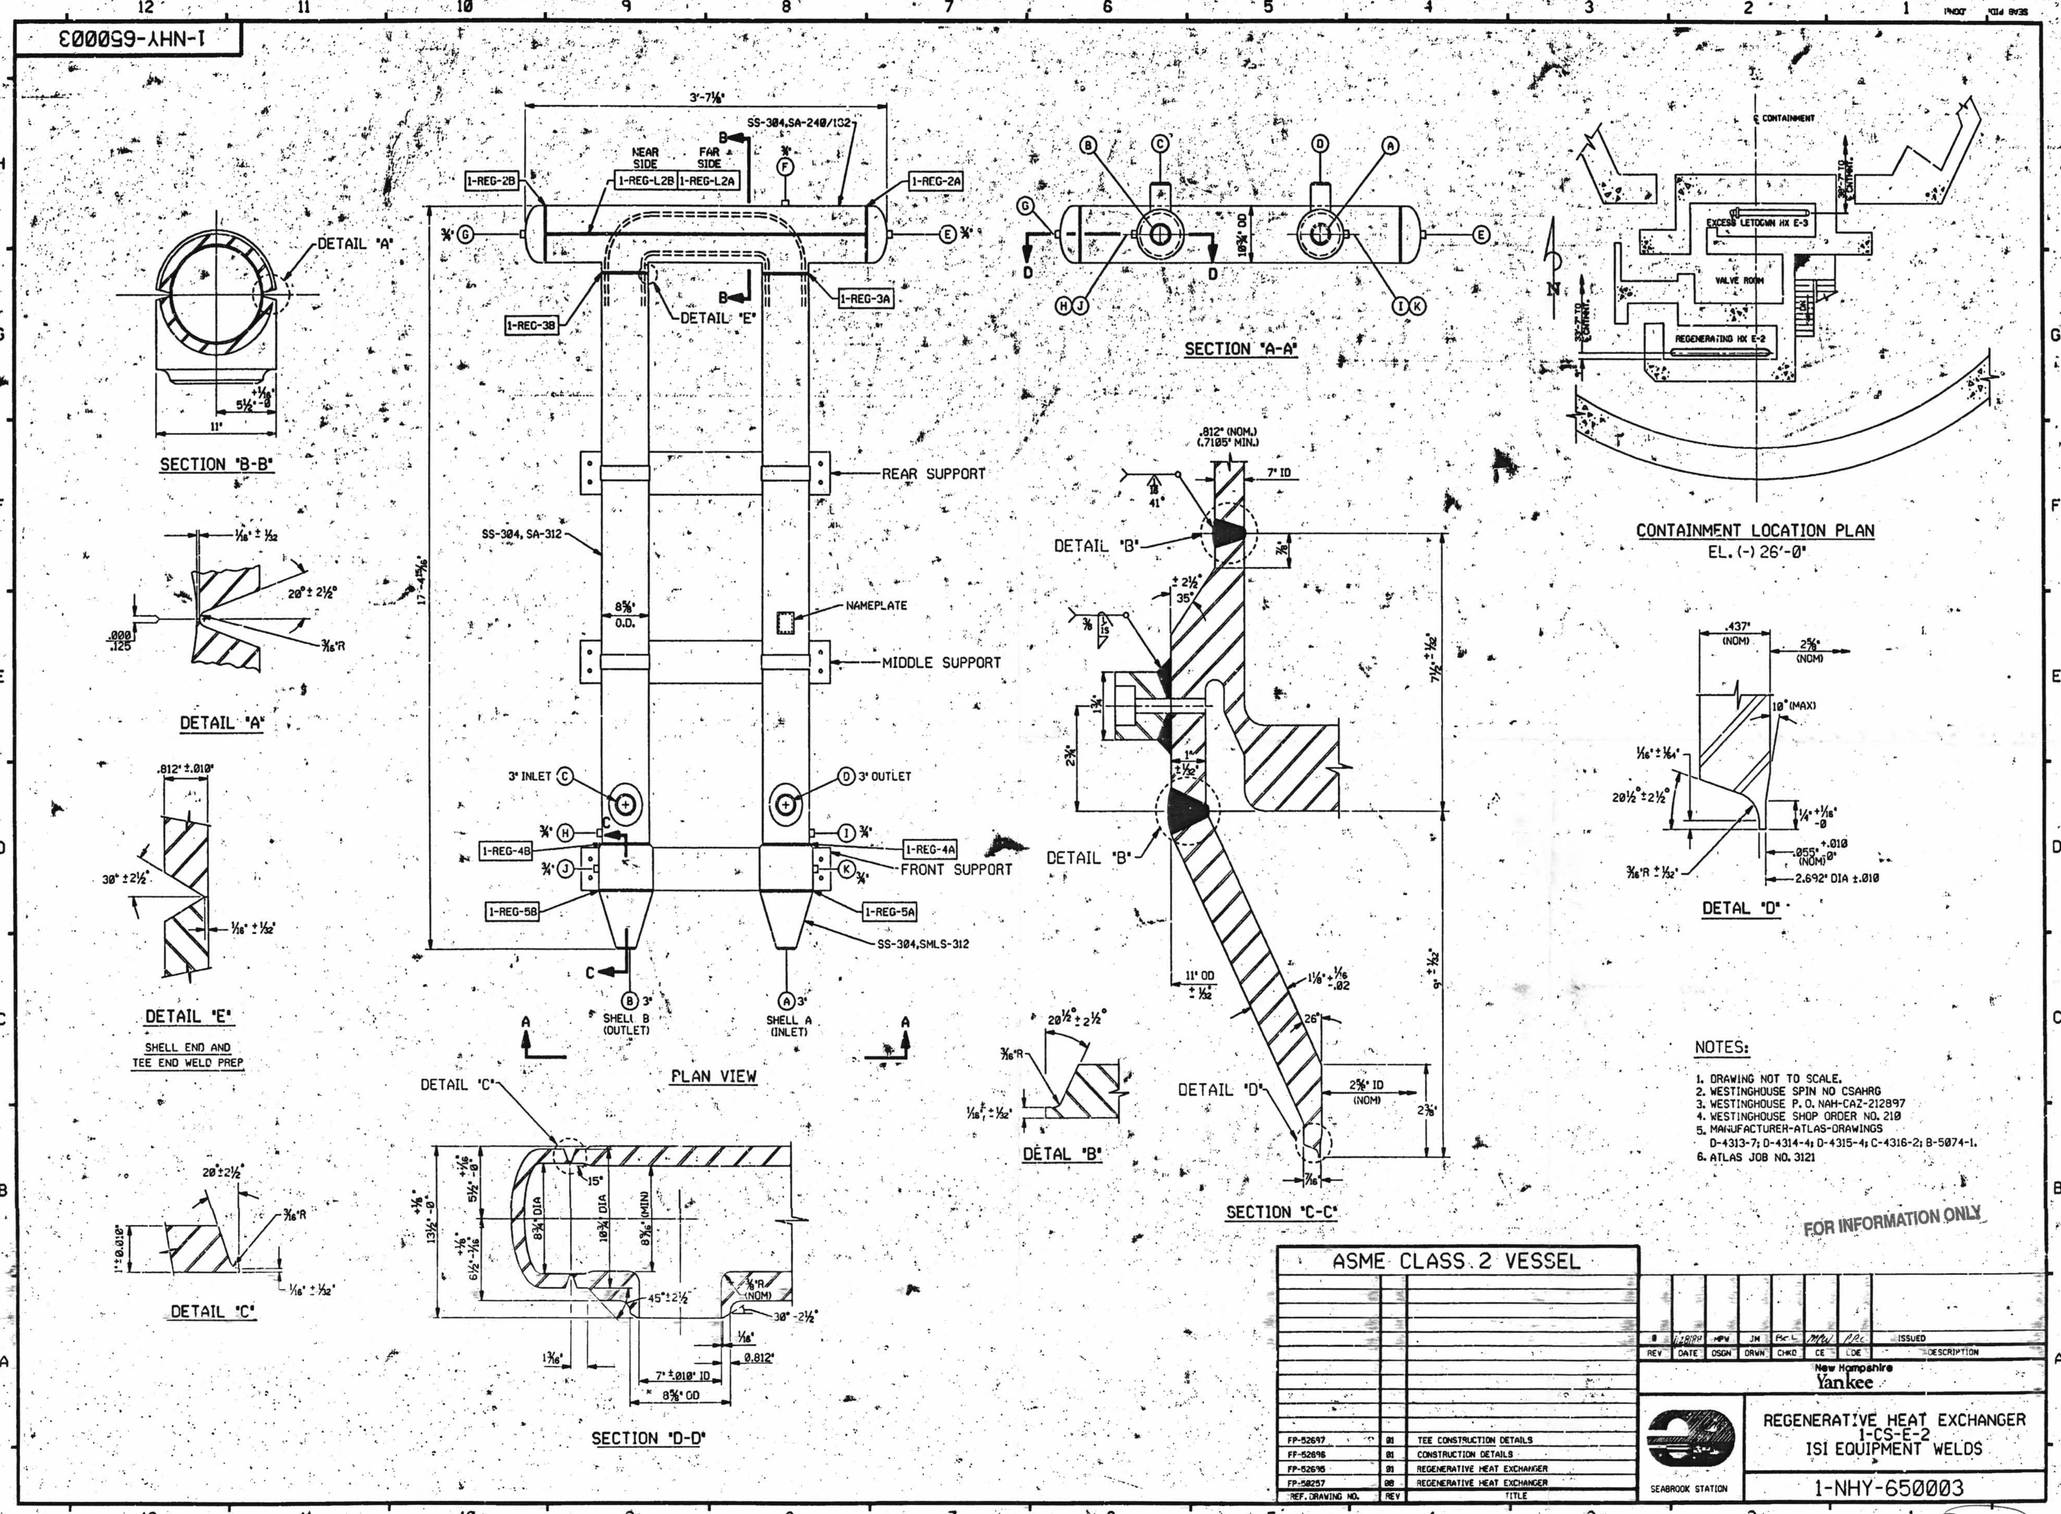
1-NHY-650003
SECTION "B-B"
DETAIL "A"
DETAIL "E"
SHELL END AND TEE END WELD PREP
DETAIL "C"
PLAN VIEW
REAR SUPPORT
MIDDLE SUPPORT
FRONT SUPPORT
NAMEPLATE
SS-304, SA-312
SS-304,SA-240/132
SS-304,SMLS-312
NEAR SIDE
FAR SIDE
1-REG-2B
1-REG-L2B
1-REG-L2A
1-REG-2A
1-REG-3B
1-REG-3A
1-REG-4B
1-REG-4A
1-REG-5B
1-REG-5A
3" INLET
3" OUTLET
SHELL B (OUTLET)
SHELL A (INLET)
SECTION "A-A"
DETAIL "B"
DETAIL "D"
SECTION "C-C"
SECTION "D-D"
CONTAINMENT LOCATION PLAN
EL. (-) 26'-0"
EXCESS LETDOWN HX E-3
VALVE ROOM
REGENERATING HX E-2
DETAIL "D"
NOTES:
1. DRAWING NOT TO SCALE.
2. WESTINGHOUSE SPIN NO CSAHRG
3. WESTINGHOUSE P.O. NAH-CAZ-212897
4. WESTINGHOUSE SHOP ORDER NO. 210
5. MANUFACTURER-ATLAS-DRAWINGS D-4313-7; D-4314-4; D-4315-4; C-4316-2; B-5074-1.
6. ATLAS JOB NO. 3121
FOR INFORMATION ONLY
ASME CLASS 2 VESSEL
FP-52697 01 TEE CONSTRUCTION DETAILS
FP-52696 01 CONSTRUCTION DETAILS
FP-52695 01 REGENERATIVE HEAT EXCHANGER
FP-52257 08 REGENERATIVE HEAT EXCHANGER
REF. DRAWING NO. REV TITLE
REV DATE DSGN DRWN CHKD CE DE DESCRIPTION
ISSUED
New Hampshire Yankee
SEABROOK STATION
REGENERATIVE HEAT EXCHANGER
1-CS-E-2
ISI EQUIPMENT WELDS
1-NHY-650003
D-4