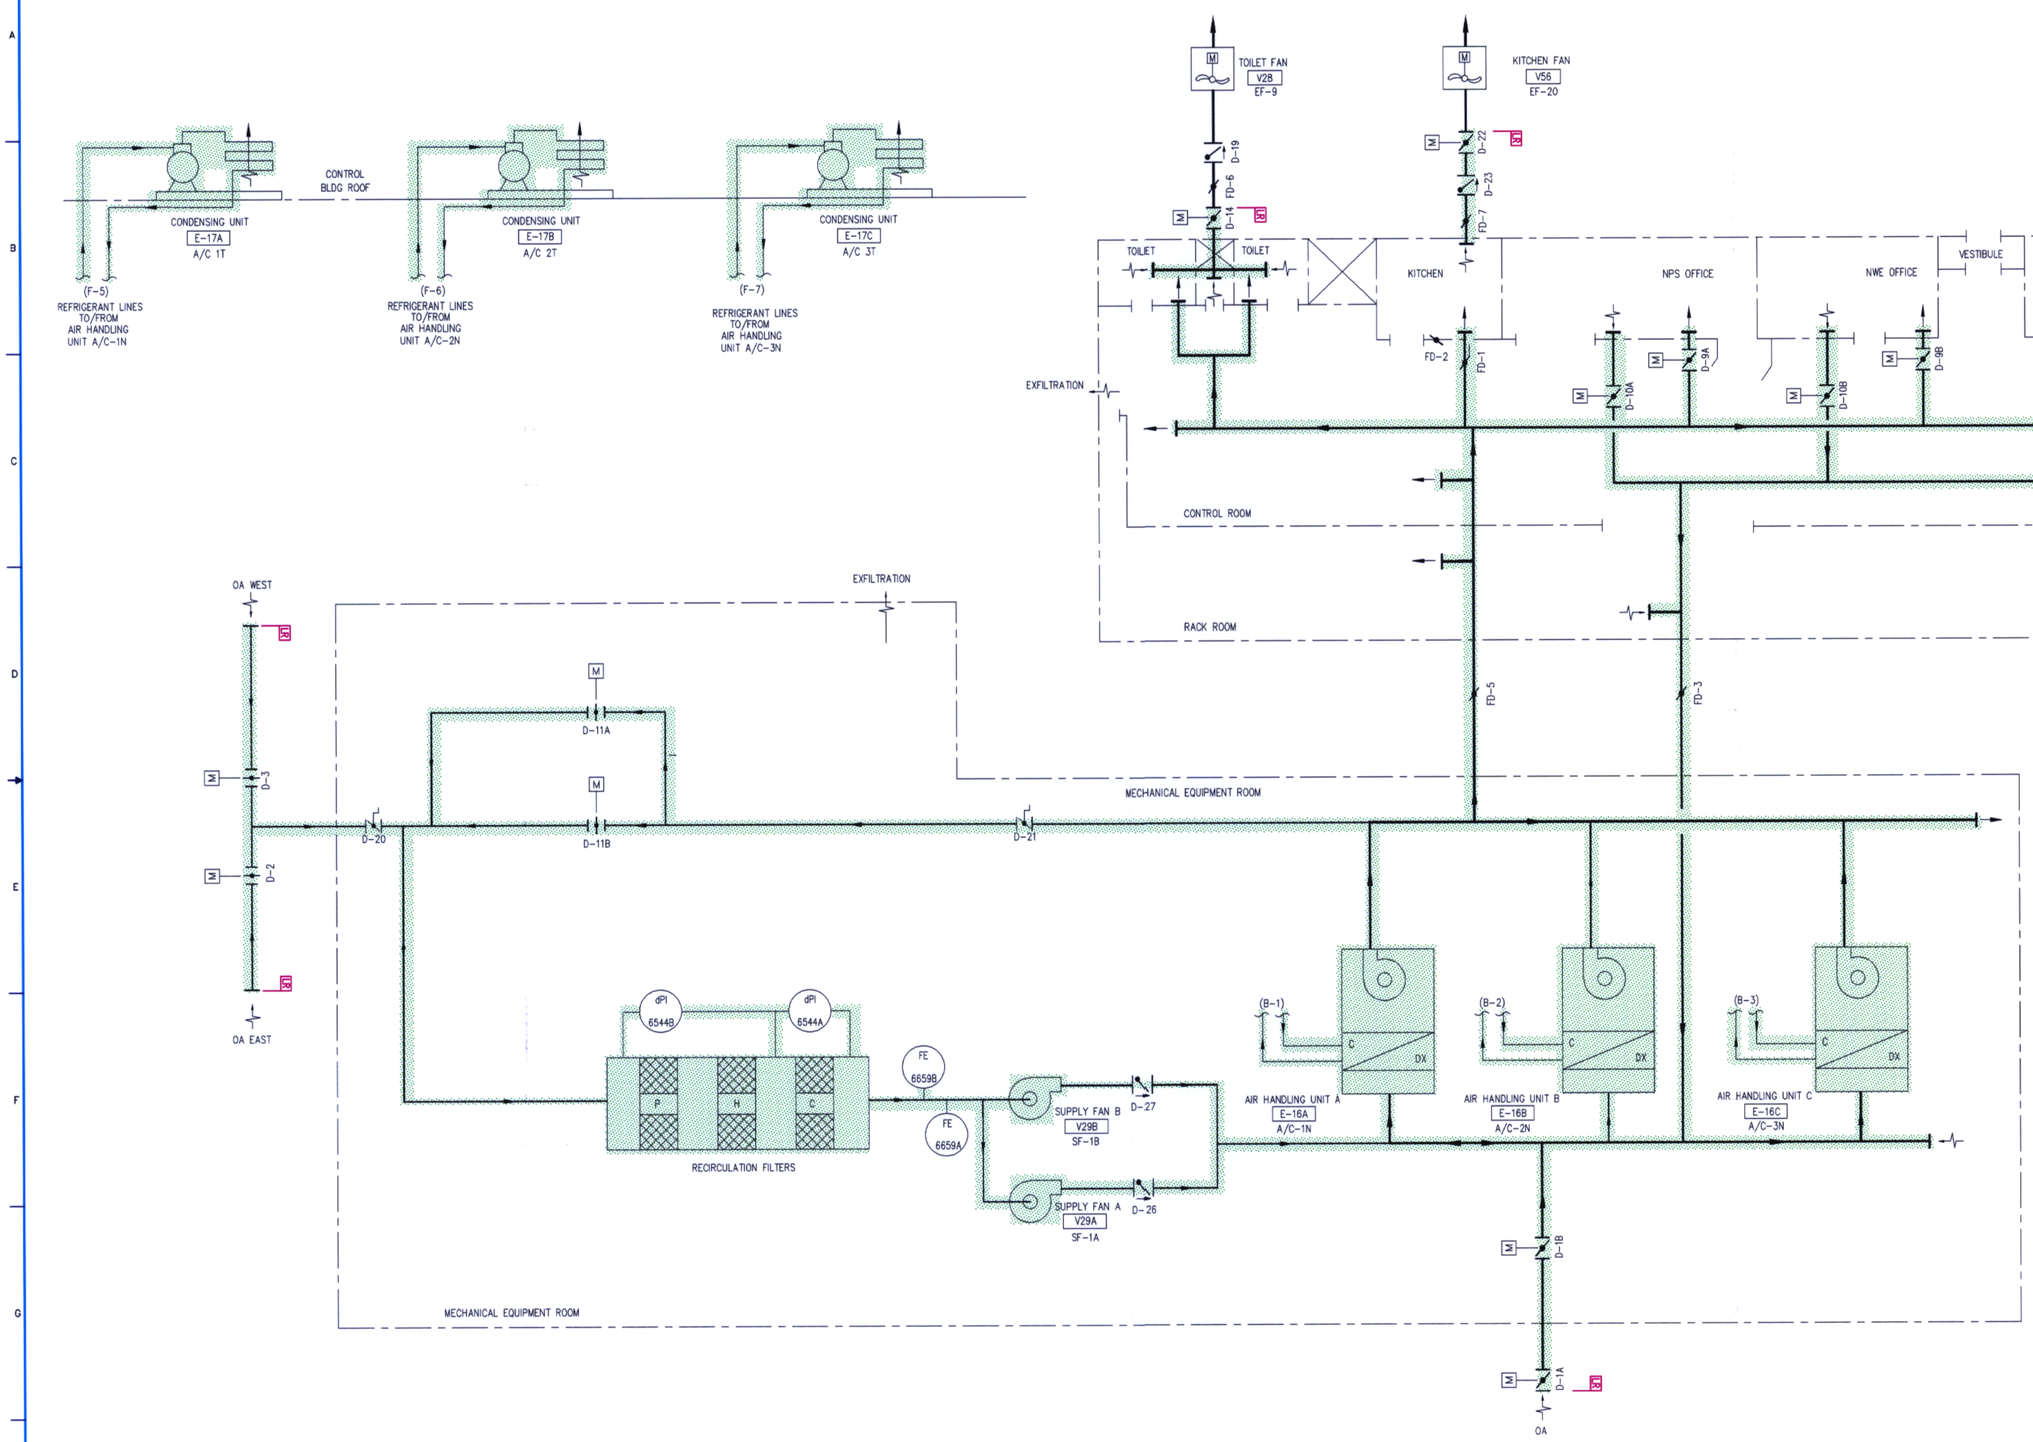


D-014

NOTES:

1. FOR GENERAL NOTES & LEGEND SEE DWG NO. 0-NOTES-01.

FPL

CONTROL BUILDING VENTILATION

CONTROL ROOM HVAC

FLORIDA POWER & LIGHT
TURKEY POINT NUCLEAR UNITS 3 & 4
LICENSE RENEWAL BOUNDARY DRAWING

| DRAWING NUMBER | REVISION |
|---|---|
| 0-CBVAC-01 | 0 |

0CBVAC01.DWG