DWG NO 0-CBVAC-02

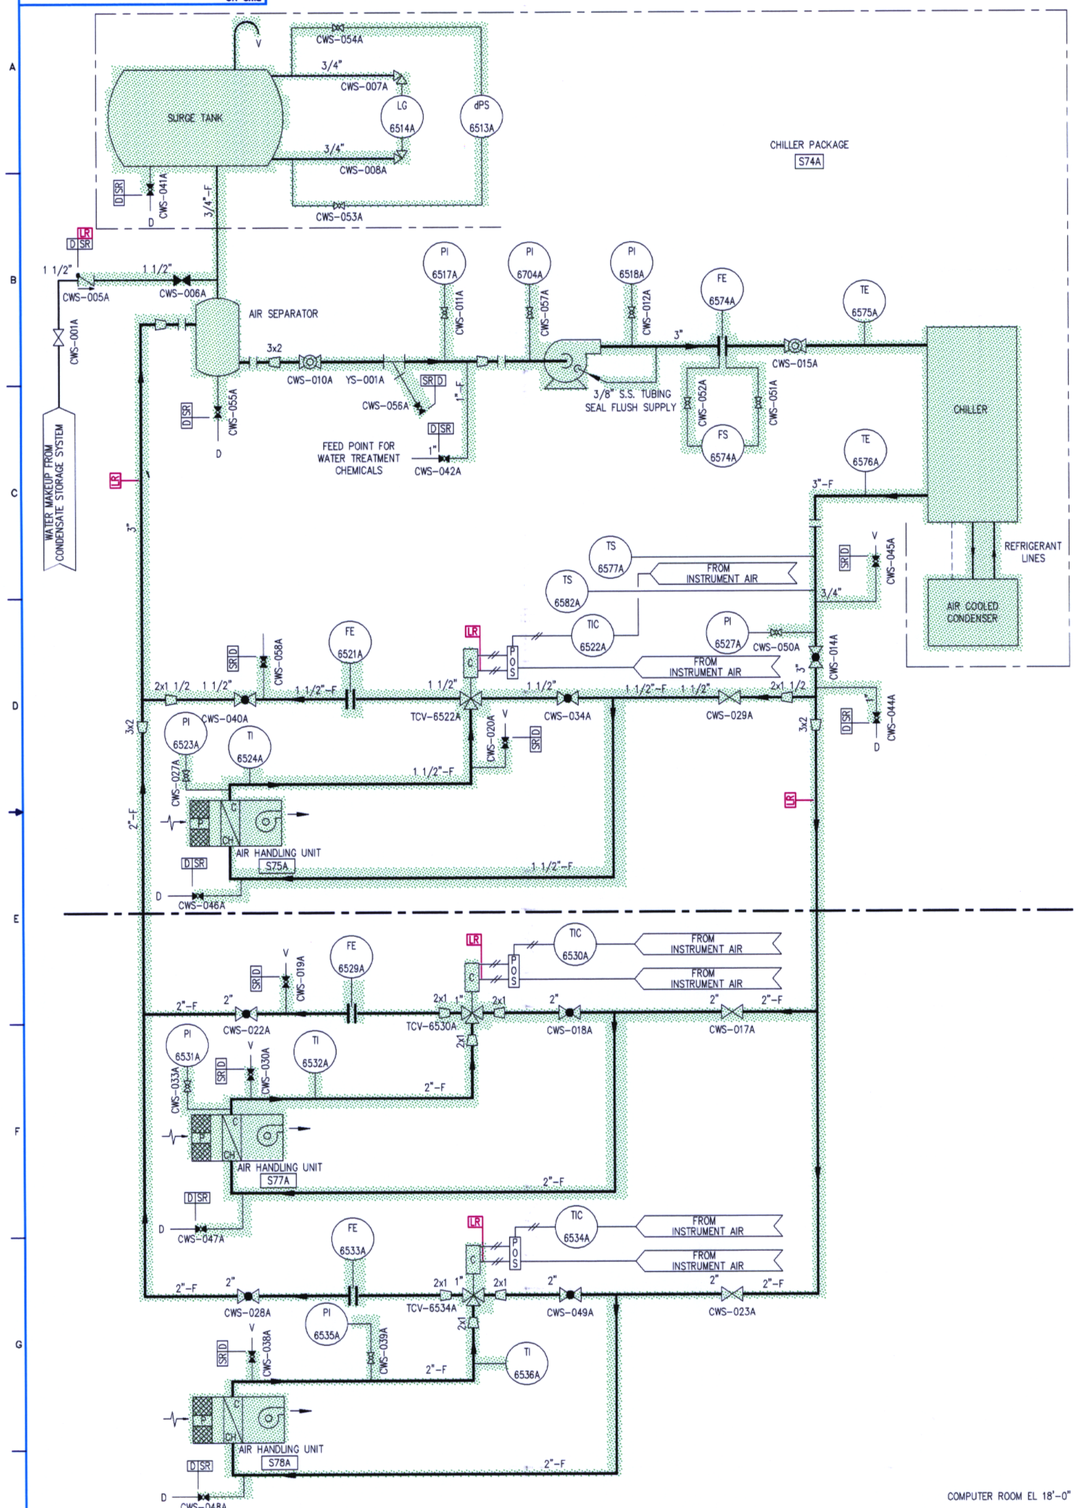

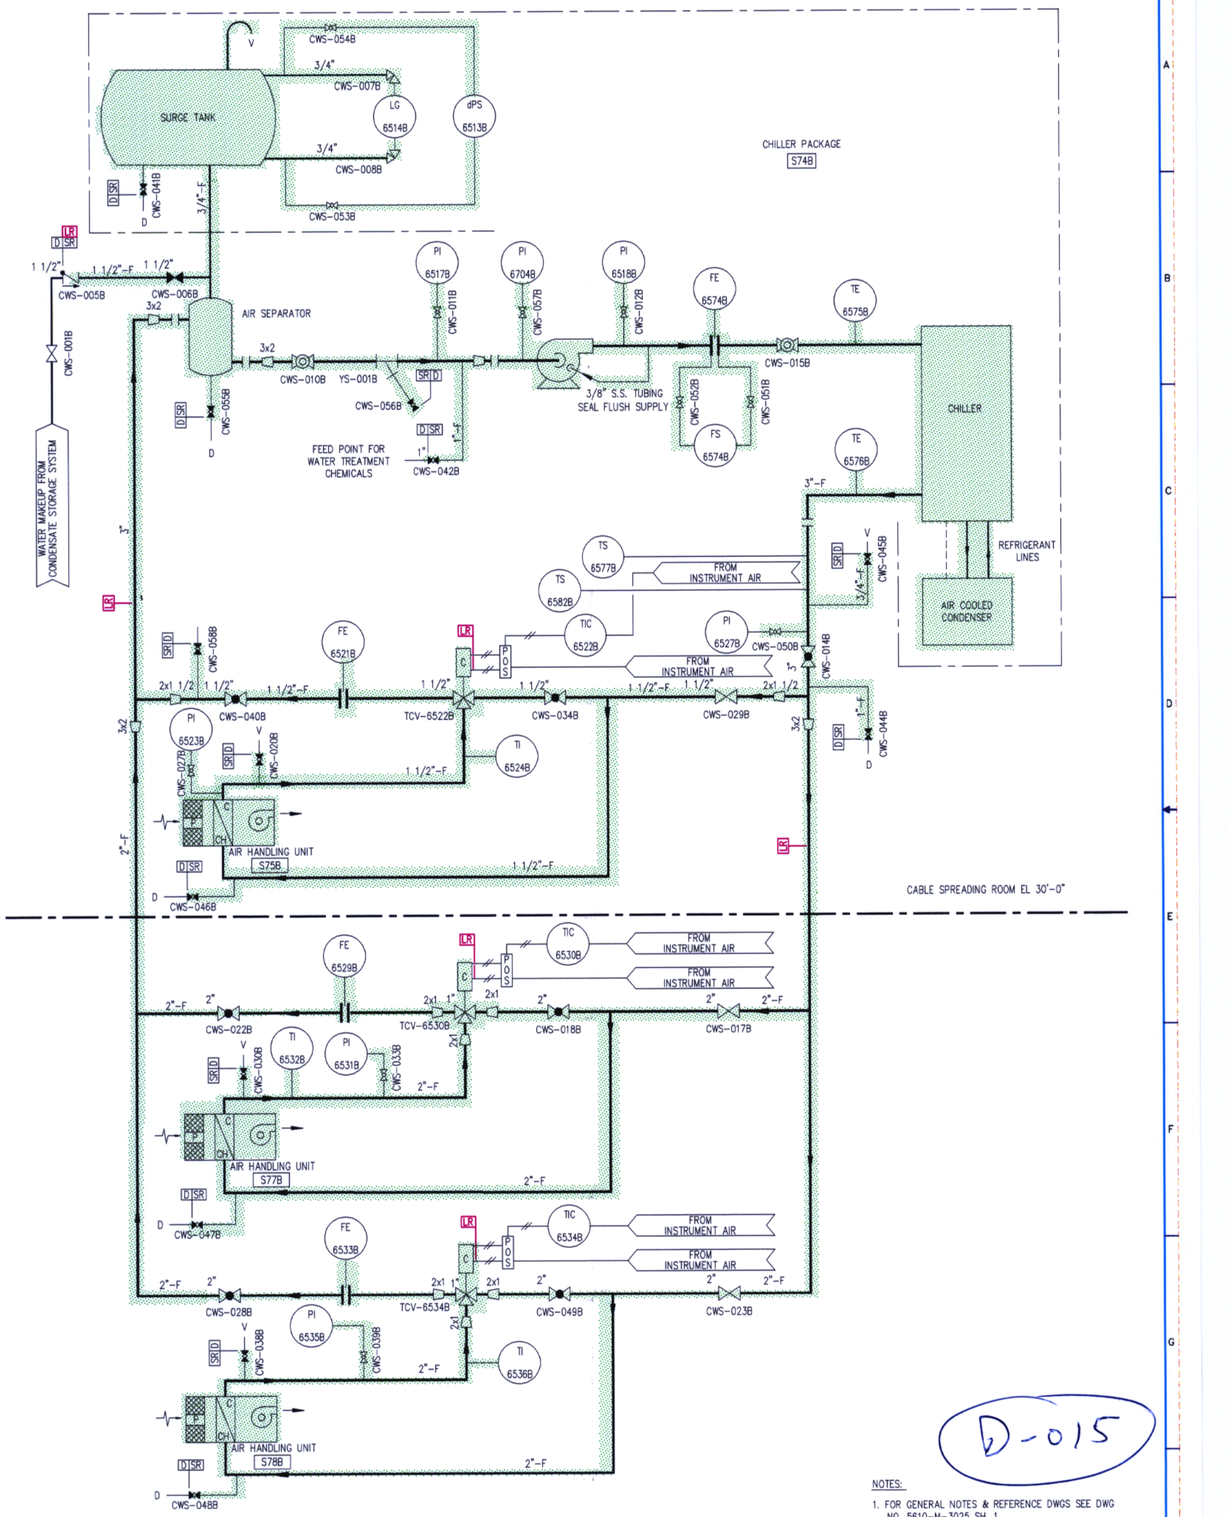

D-015

NOTES:

1. FOR GENERAL NOTES & REFERENCE DWGS SEE DWG NO. 5610-M-3025 SH. 1.

FPL

CONTROL BUILDING VENTILATION COMPUTER & CABLE SPREADING ROOM HVAC

FLORIDA POWER & LIGHT
TURKEY POINT NUCLEAR UNIT 4

LICENSE RENEWAL BOUNDARY DRAWING

DRAWING NUMBER	REVISION
0-CBVAC-02	0

0CBVAC02.DWG