DWG NO 3-E/NCC-01

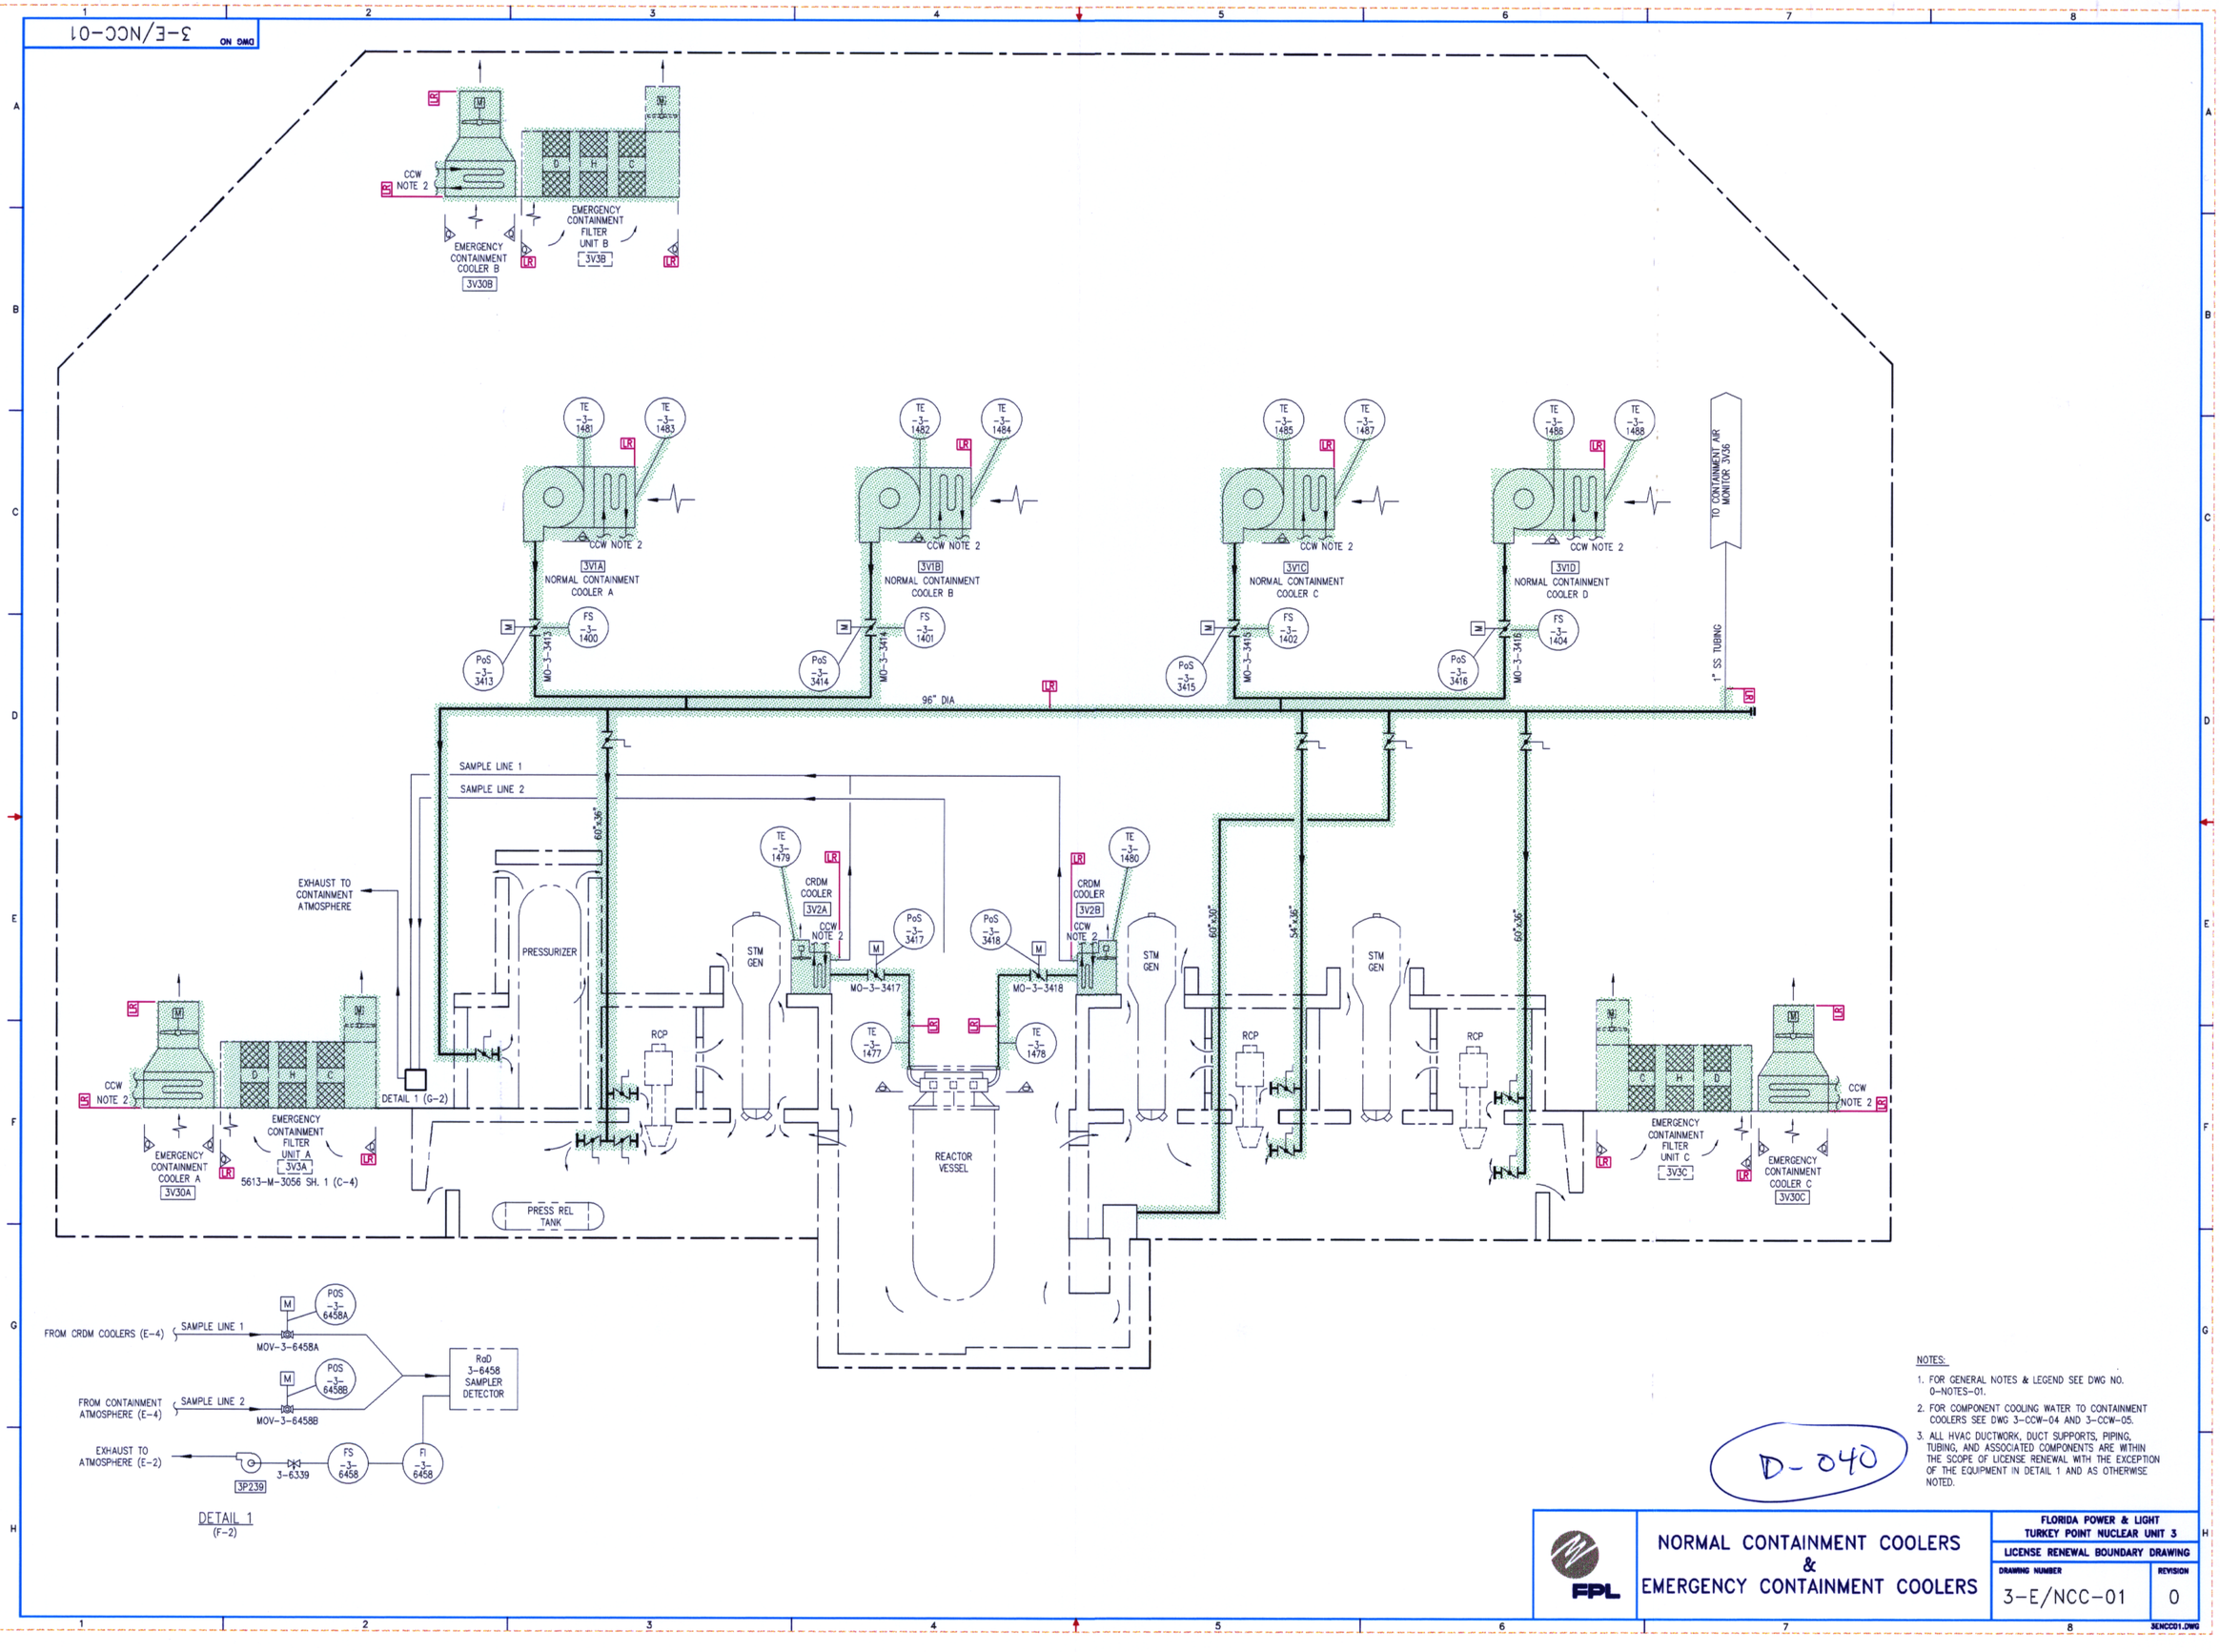

NOTES:

1. FOR GENERAL NOTES & LEGEND SEE DWG NO. 0-NOTES-01.
2. FOR COMPONENT COOLING WATER TO CONTAINMENT COOLERS SEE DWG 3-CCW-04 AND 3-CCW-05.
3. ALL HVAC DUCTWORK, DUCT SUPPORTS, PIPING, TUBING, AND ASSOCIATED COMPONENTS ARE WITHIN THE SCOPE OF LICENSE RENEWAL WITH THE EXCEPTION OF THE EQUIPMENT IN DETAIL 1 AND AS OTHERWISE NOTED.

D-040

FPL

NORMAL CONTAINMENT COOLERS & EMERGENCY CONTAINMENT COOLERS

FLORIDA POWER & LIGHT
TURKEY POINT NUCLEAR UNIT 3
LICENSE RENEWAL BOUNDARY DRAWING

DRAWING NUMBER	REVISION
3-E/NCC-01	0

3ENCC01.DWG