DWG NO 4-EDG-01

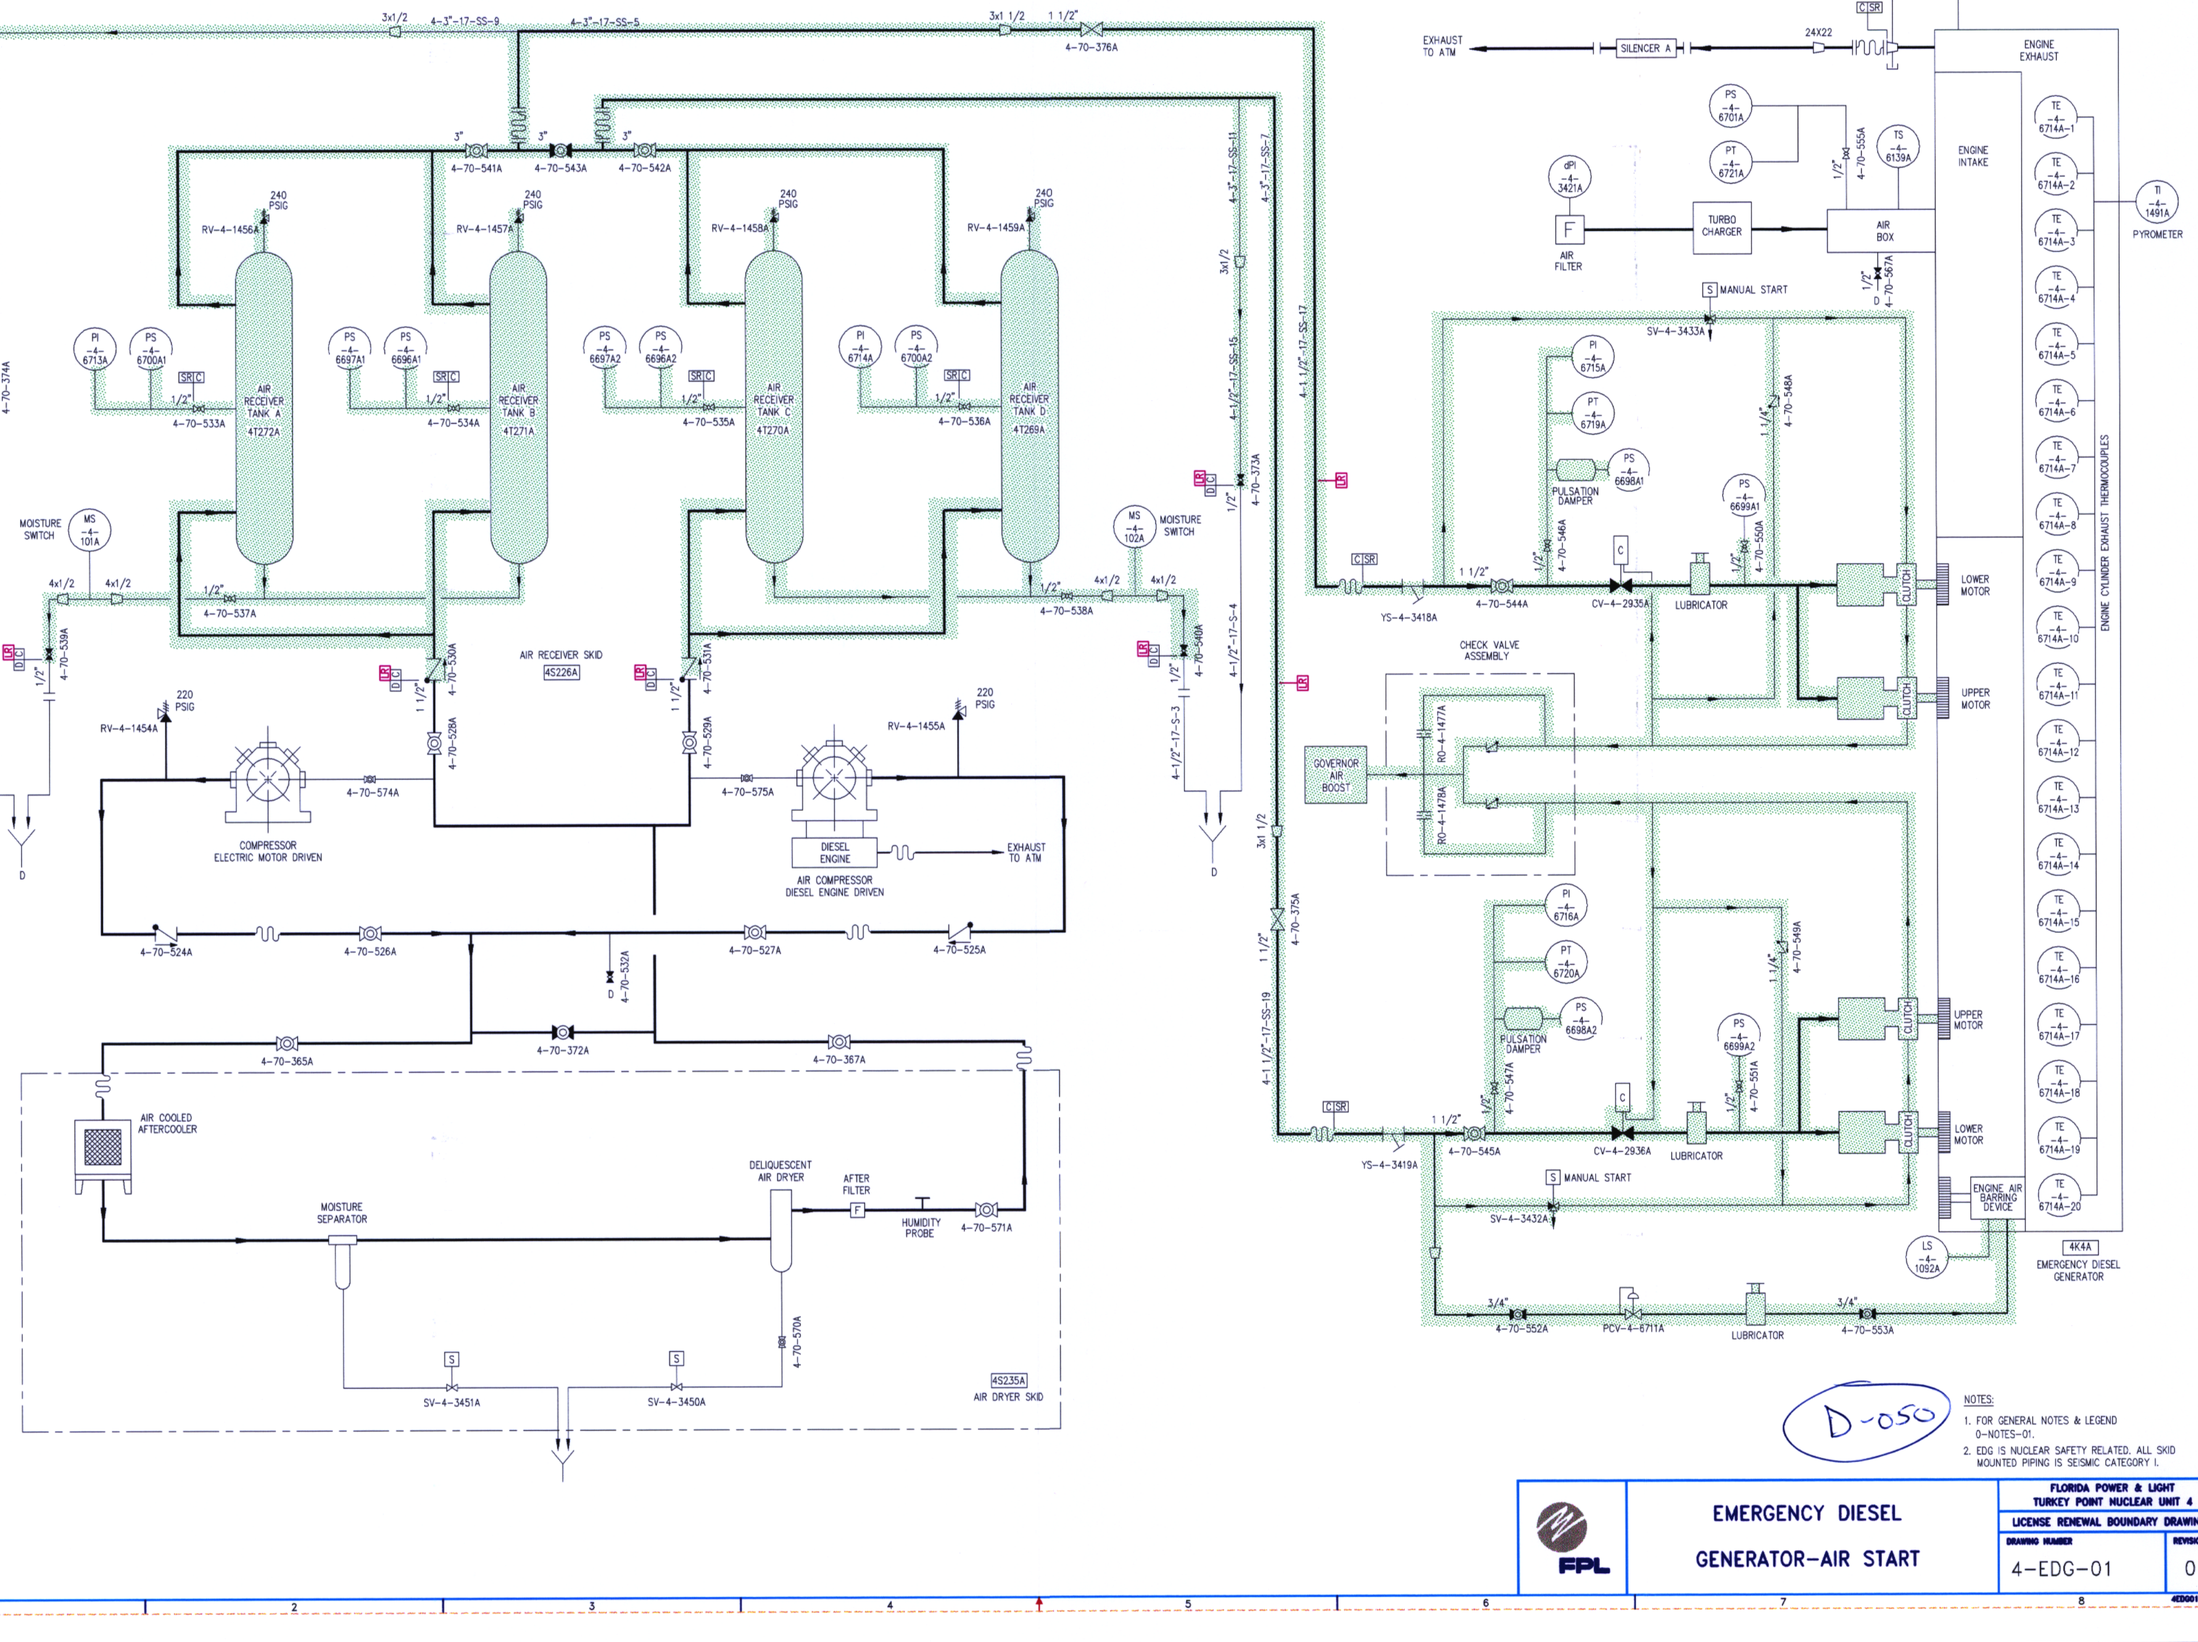

D-050

NOTES:

1. FOR GENERAL NOTES & LEGEND 0-NOTES-01.
2. EDG IS NUCLEAR SAFETY RELATED. ALL SKID MOUNTED PIPING IS SEISMIC CATEGORY I.

FPL	EMERGENCY DIESEL GENERATOR-AIR START	FLORIDA POWER & LIGHT TURKEY POINT NUCLEAR UNIT 4 LICENSE RENEWAL BOUNDARY DRAWING DRAWING NUMBER 4-EDG-01 REVISION 0

4EDG01.DWG