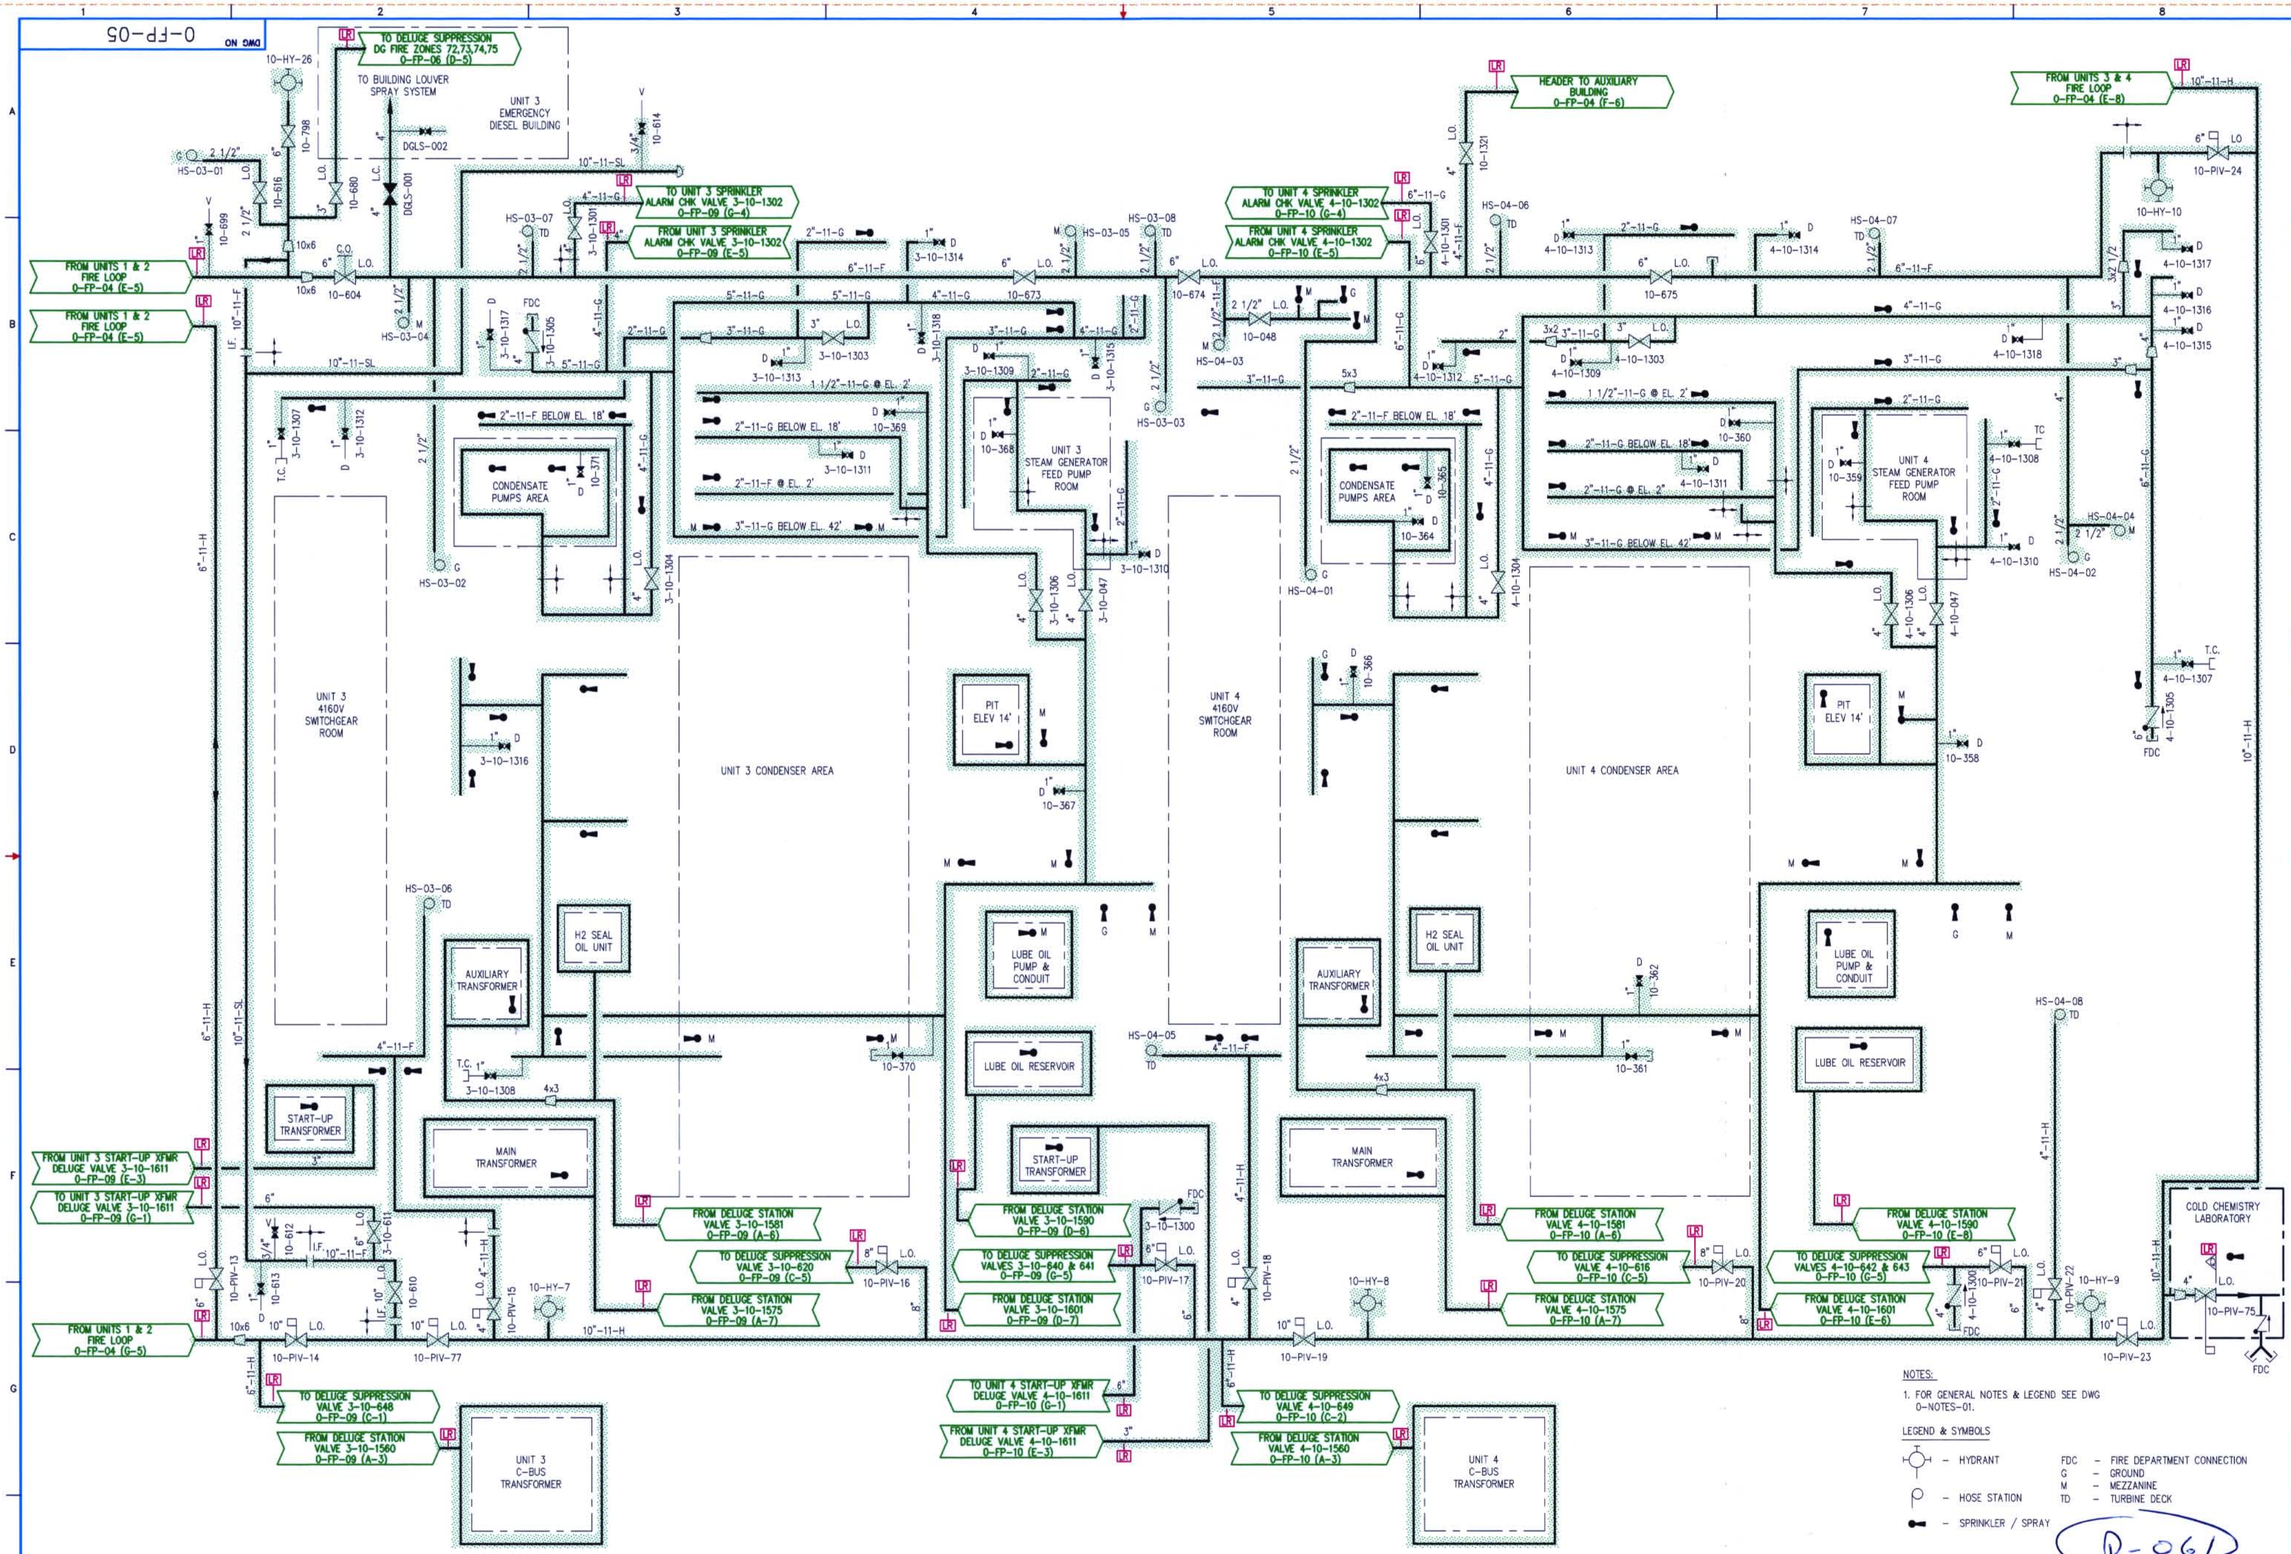
DWG NO 0-FP-05
TO DELUGE SUPPRESSION DG FIRE ZONES 72,73,74,75 0-FP-06 (D-5)
TO BUILDING LOUVER SPRAY SYSTEM
UNIT 3 EMERGENCY DIESEL BUILDING
DGLS-002
DGLS-001
TO UNIT 3 SPRINKLER ALARM CHK VALVE 3-10-1302 0-FP-09 (G-4)
FROM UNIT 3 SPRINKLER ALARM CHK VALVE 3-10-1302 0-FP-09 (E-5)
TO UNIT 4 SPRINKLER ALARM CHK VALVE 4-10-1302 0-FP-10 (G-4)
FROM UNIT 4 SPRINKLER ALARM CHK VALVE 4-10-1302 0-FP-10 (E-5)
HEADER TO AUXILIARY BUILDING 0-FP-04 (F-6)
FROM UNITS 3 & 4 FIRE LOOP 0-FP-04 (E-8)
FROM UNITS 1 & 2 FIRE LOOP 0-FP-04 (E-5)
FROM UNITS 1 & 2 FIRE LOOP 0-FP-04 (E-5)
CONDENSATE PUMPS AREA
UNIT 3 STEAM GENERATOR FEED PUMP ROOM
UNIT 4 STEAM GENERATOR FEED PUMP ROOM
UNIT 3 4160V SWITCHGEAR ROOM
UNIT 4 4160V SWITCHGEAR ROOM
UNIT 3 CONDENSER AREA
UNIT 4 CONDENSER AREA
PIT ELEV 14'
AUXILIARY TRANSFORMER
H2 SEAL OIL UNIT
LUBE OIL PUMP & CONDUIT
LUBE OIL RESERVOIR
START-UP TRANSFORMER
MAIN TRANSFORMER
COLD CHEMISTRY LABORATORY
FROM UNIT 3 START-UP XFMR DELUGE VALVE 3-10-1611 0-FP-09 (E-3)
TO UNIT 3 START-UP XFMR DELUGE VALVE 3-10-1611 0-FP-09 (G-1)
FROM DELUGE STATION VALVE 3-10-1581 0-FP-09 (A-6)
TO DELUGE SUPPRESSION VALVE 3-10-620 0-FP-09 (C-5)
FROM DELUGE STATION VALVE 3-10-1575 0-FP-09 (A-7)
FROM DELUGE STATION VALVE 3-10-1590 0-FP-09 (D-6)
TO DELUGE SUPPRESSION VALVES 3-10-640 & 641 0-FP-09 (G-5)
FROM DELUGE STATION VALVE 3-10-1601 0-FP-09 (D-7)
FROM DELUGE STATION VALVE 4-10-1581 0-FP-10 (A-6)
TO DELUGE SUPPRESSION VALVE 4-10-616 0-FP-10 (C-5)
FROM DELUGE STATION VALVE 4-10-1575 0-FP-10 (A-7)
FROM DELUGE STATION VALVE 4-10-1590 0-FP-10 (E-8)
TO DELUGE SUPPRESSION VALVES 4-10-642 & 643 0-FP-10 (C-5)
FROM DELUGE STATION VALVE 4-10-1601 0-FP-10 (E-6)
TO DELUGE SUPPRESSION VALVE 3-10-648 0-FP-09 (C-1)
FROM DELUGE STATION VALVE 3-10-1560 0-FP-09 (A-3)
TO UNIT 4 START-UP XFMR DELUGE VALVE 4-10-1611 0-FP-10 (C-1)
FROM UNIT 4 START-UP XFMR DELUGE VALVE 4-10-1611 0-FP-10 (E-3)
TO DELUGE SUPPRESSION VALVE 4-10-649 0-FP-10 (C-2)
FROM DELUGE STATION VALVE 4-10-1560 0-FP-10 (A-3)
UNIT 3 C-BUS TRANSFORMER
UNIT 4 C-BUS TRANSFORMER
NOTES:
1. FOR GENERAL NOTES & LEGEND SEE DWG 0-NOTES-01.
LEGEND & SYMBOLS
HYDRANT
HOSE STATION
SPRINKLER / SPRAY
FDC - FIRE DEPARTMENT CONNECTION
G - GROUND
M - MEZZANINE
TD - TURBINE DECK
D-061
FPL
FIRE PROTECTION
FLORIDA POWER & LIGHT
TURKEY POINT NUCLEAR UNITS 3 & 4
LICENSE RENEWAL BOUNDARY DRAWING
DRAWING NUMBER 0-FP-05
REVISION 0
0FP05.DWG