DWG NO 0-FP-07

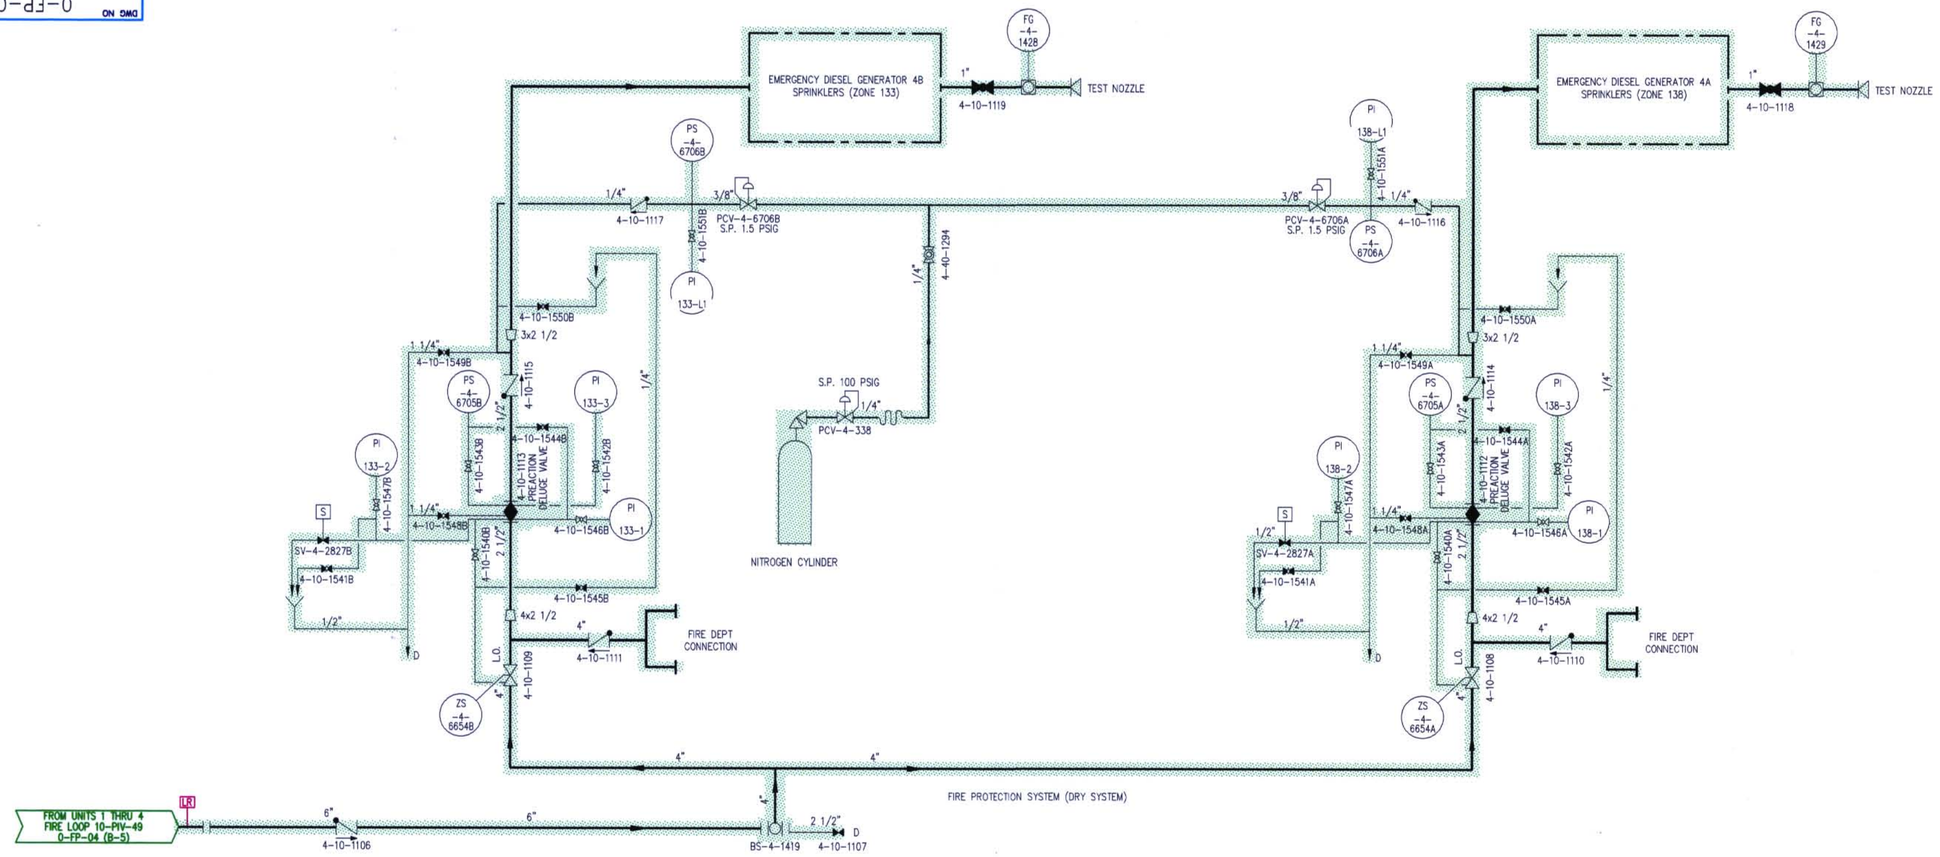

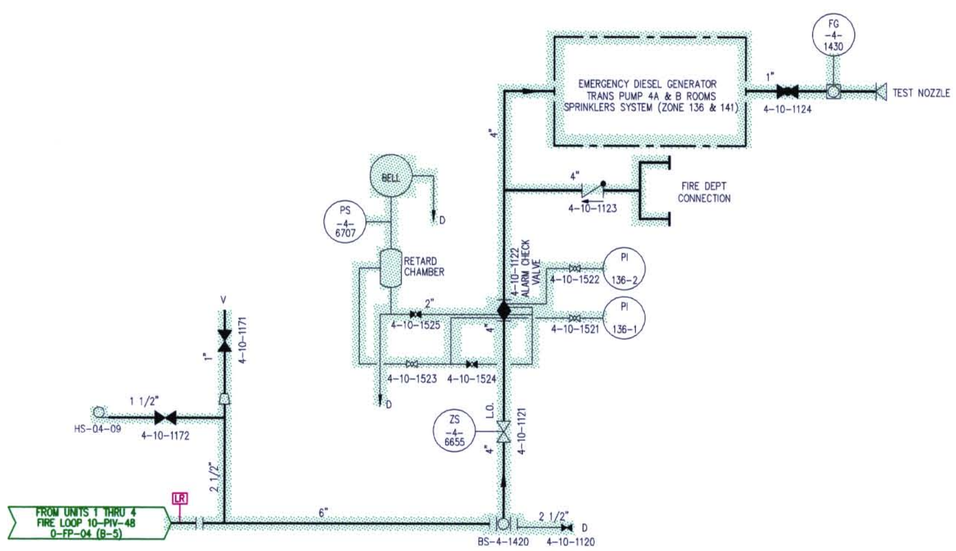

D-063

NOTES:

1. FOR GENERAL NOTES & LEGEND SEE DWG 0-NOTES-01.
2. ALL PIPING AND ASSOCIATED COMPONENTS ARE WITHIN THE SCOPE OF LICENSE RENEWAL EXCEPT FOR PIPING/FITTINGS/TUBING DOWNSTREAM OF VENTS, DRAINS AND TEST CONNECTIONS.

FPL	FIRE PROTECTION	FLORIDA POWER & LIGHT TURKEY POINT NUCLEAR UNITS 3 & 4 LICENSE RENEWAL BOUNDARY DRAWING
		DRAWING NUMBER: 0-FP-07 — REVISION: 0

0FP07.DWG