DWG NO 0-FW-01

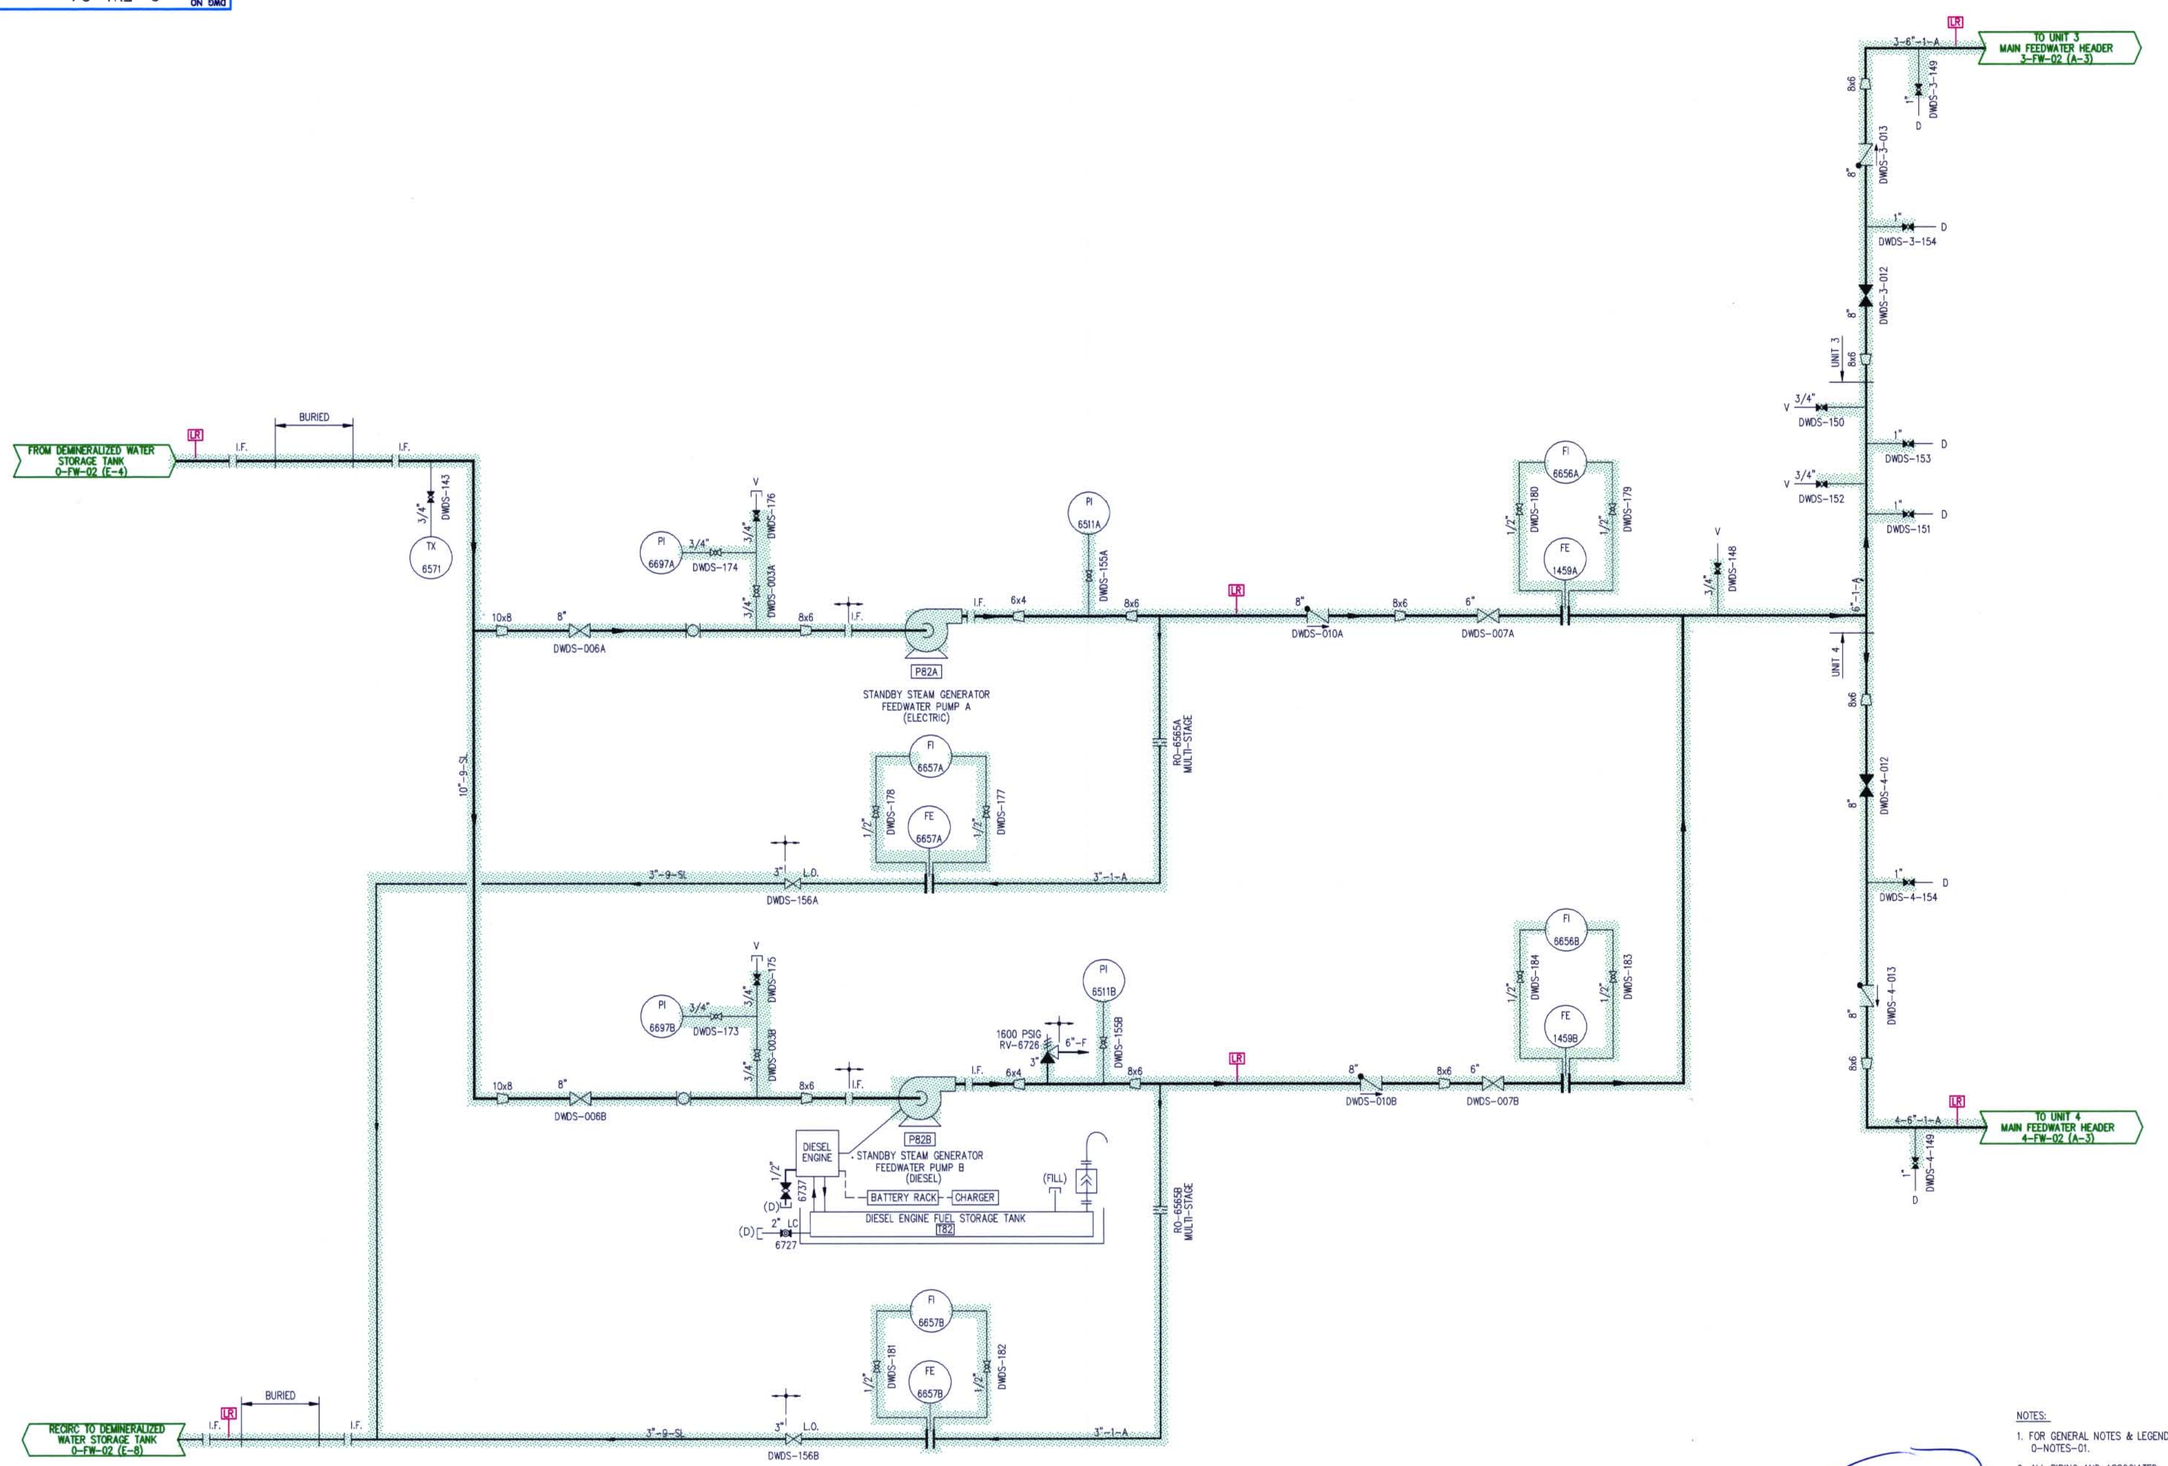

NOTES:

1. FOR GENERAL NOTES & LEGEND SEE DWG NO. 0-NOTES-01.
2. ALL PIPING AND ASSOCIATED COMPONENTS DEPICTED ON THIS DRAWING ARE WITHIN THE SCOPE OF LICENSE RENEWAL UNLESS NOTED OTHERWISE.

D-067

FPL

FEEDWATER

FLORIDA POWER & LIGHT
TURKEY POINT NUCLEAR UNITS 3 & 4

LICENSE RENEWAL BOUNDARY DRAWING

DRAWING NUMBER	REVISION
0-FW-01	0

0FW01.DWG