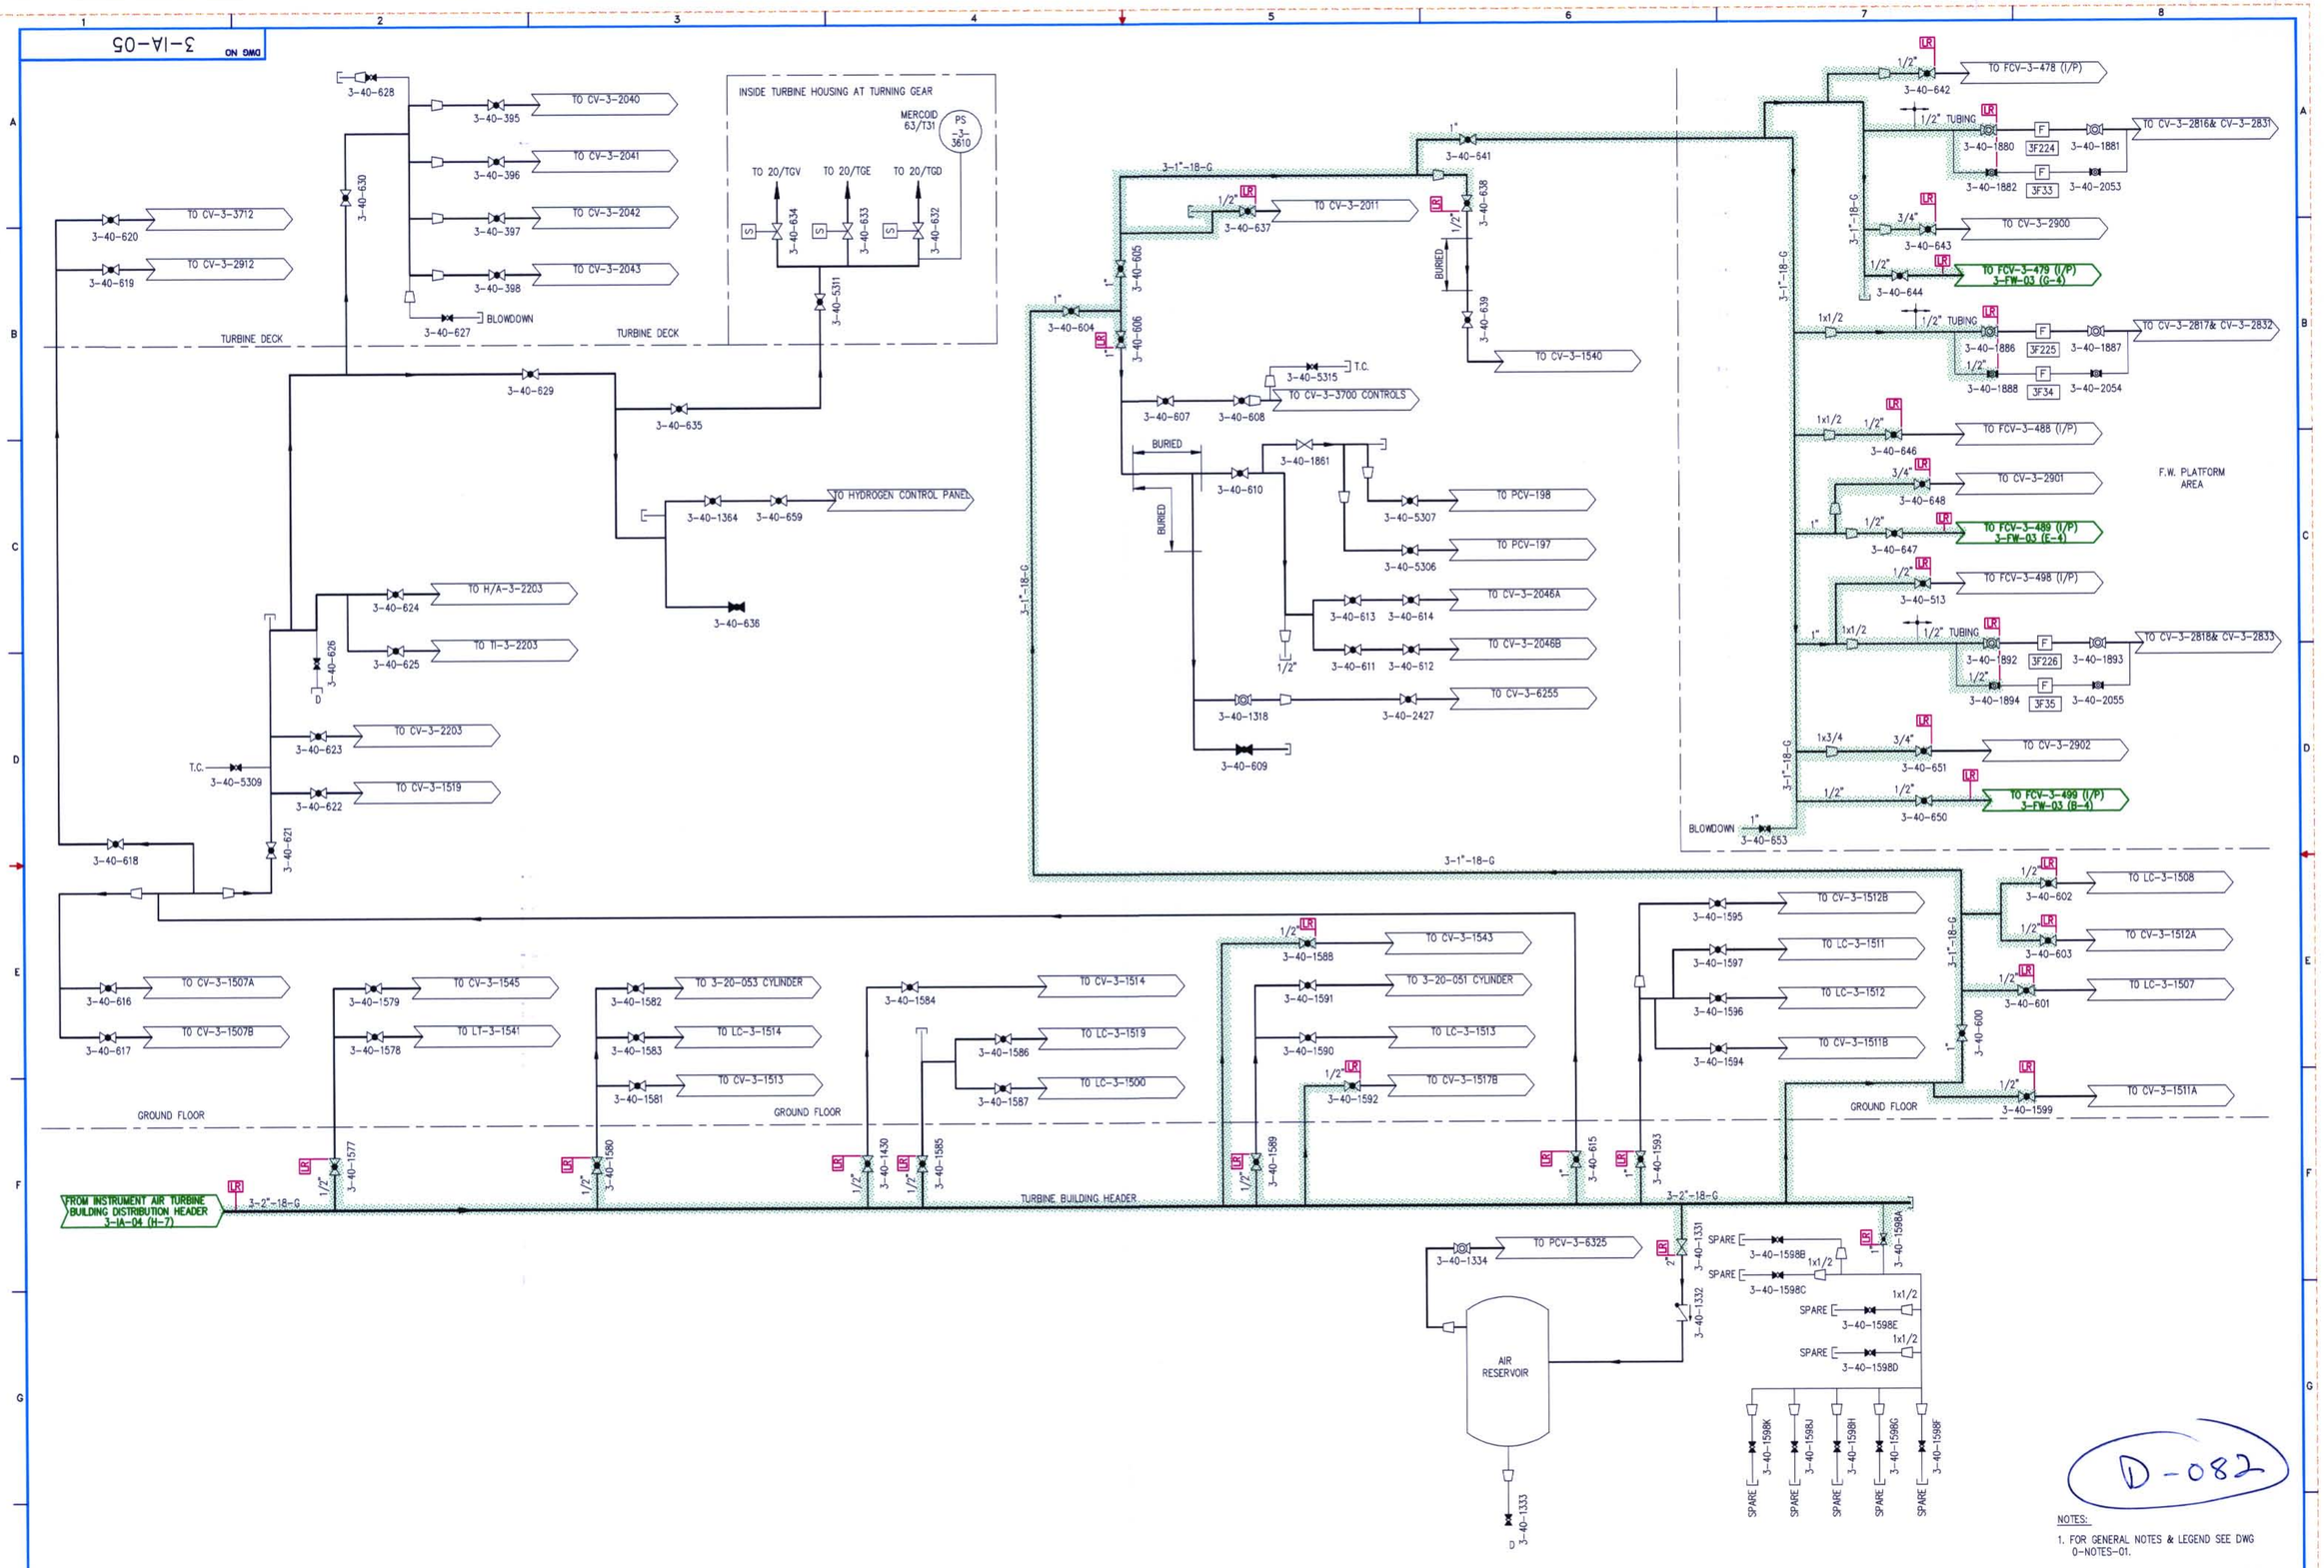
DWG NO 3-IA-05
TURBINE DECK
INSIDE TURBINE HOUSING AT TURNING GEAR
MERCOID 63/T31
PS 3-3610
TO 20/TGV
TO 20/TGE
TO 20/TGD
TO CV-3-2040
TO CV-3-2041
TO CV-3-2042
TO CV-3-2043
TO CV-3-3712
TO CV-3-2912
BLOWDOWN
TO HYDROGEN CONTROL PANEL
TO H/A-3-2203
TO II-3-2203
TO CV-3-2203
TO CV-3-1519
T.C.
TO CV-3-2011
TO CV-3-1540
TO CV-3-3700 CONTROLS
BURIED
TO PCV-198
TO PCV-197
TO CV-3-2046A
TO CV-3-2046B
TO CV-3-6255
3-1"-18-G
TO FCV-3-478 (I/P)
TO CV-3-2816& CV-3-2831
TO CV-3-2900
TO FCV-3-479 (I/P) 3-FW-03 (G-4)
TO CV-3-2817& CV-3-2832
TO FCV-3-488 (I/P)
TO CV-3-2901
TO FCV-3-489 (I/P) 3-FW-03 (E-4)
TO FCV-3-498 (I/P)
TO CV-3-2818& CV-3-2833
TO CV-3-2902
TO FCV-3-499 (I/P) 3-FW-03 (B-4)
F.W. PLATFORM AREA
TO LC-3-1508
TO CV-3-1512A
TO LC-3-1507
TO CV-3-1511A
TO CV-3-1512B
TO LC-3-1511
TO LC-3-1512
TO CV-3-1511B
TO CV-3-1507A
TO CV-3-1507B
TO CV-3-1545
TO LT-3-1541
TO 3-20-053 CYLINDER
TO LC-3-1514
TO CV-3-1513
TO CV-3-1514
TO LC-3-1519
TO LC-3-1500
TO CV-3-1543
TO 3-20-051 CYLINDER
TO LC-3-1513
TO CV-3-1517B
GROUND FLOOR
FROM INSTRUMENT AIR TURBINE BUILDING DISTRIBUTION HEADER 3-IA-04 (H-7)
3-2"-18-G
TURBINE BUILDING HEADER
TO PCV-3-6325
AIR RESERVOIR
SPARE
D-082
NOTES:
1. FOR GENERAL NOTES & LEGEND SEE DWG 0-NOTES-01.
FPL
INSTRUMENT
AIR
FLORIDA POWER & LIGHT
TURKEY POINT NUCLEAR UNIT 3
LICENSE RENEWAL BOUNDARY DRAWING
DRAWING NUMBER
3-IA-05
REVISION
0
3IA05.DWG