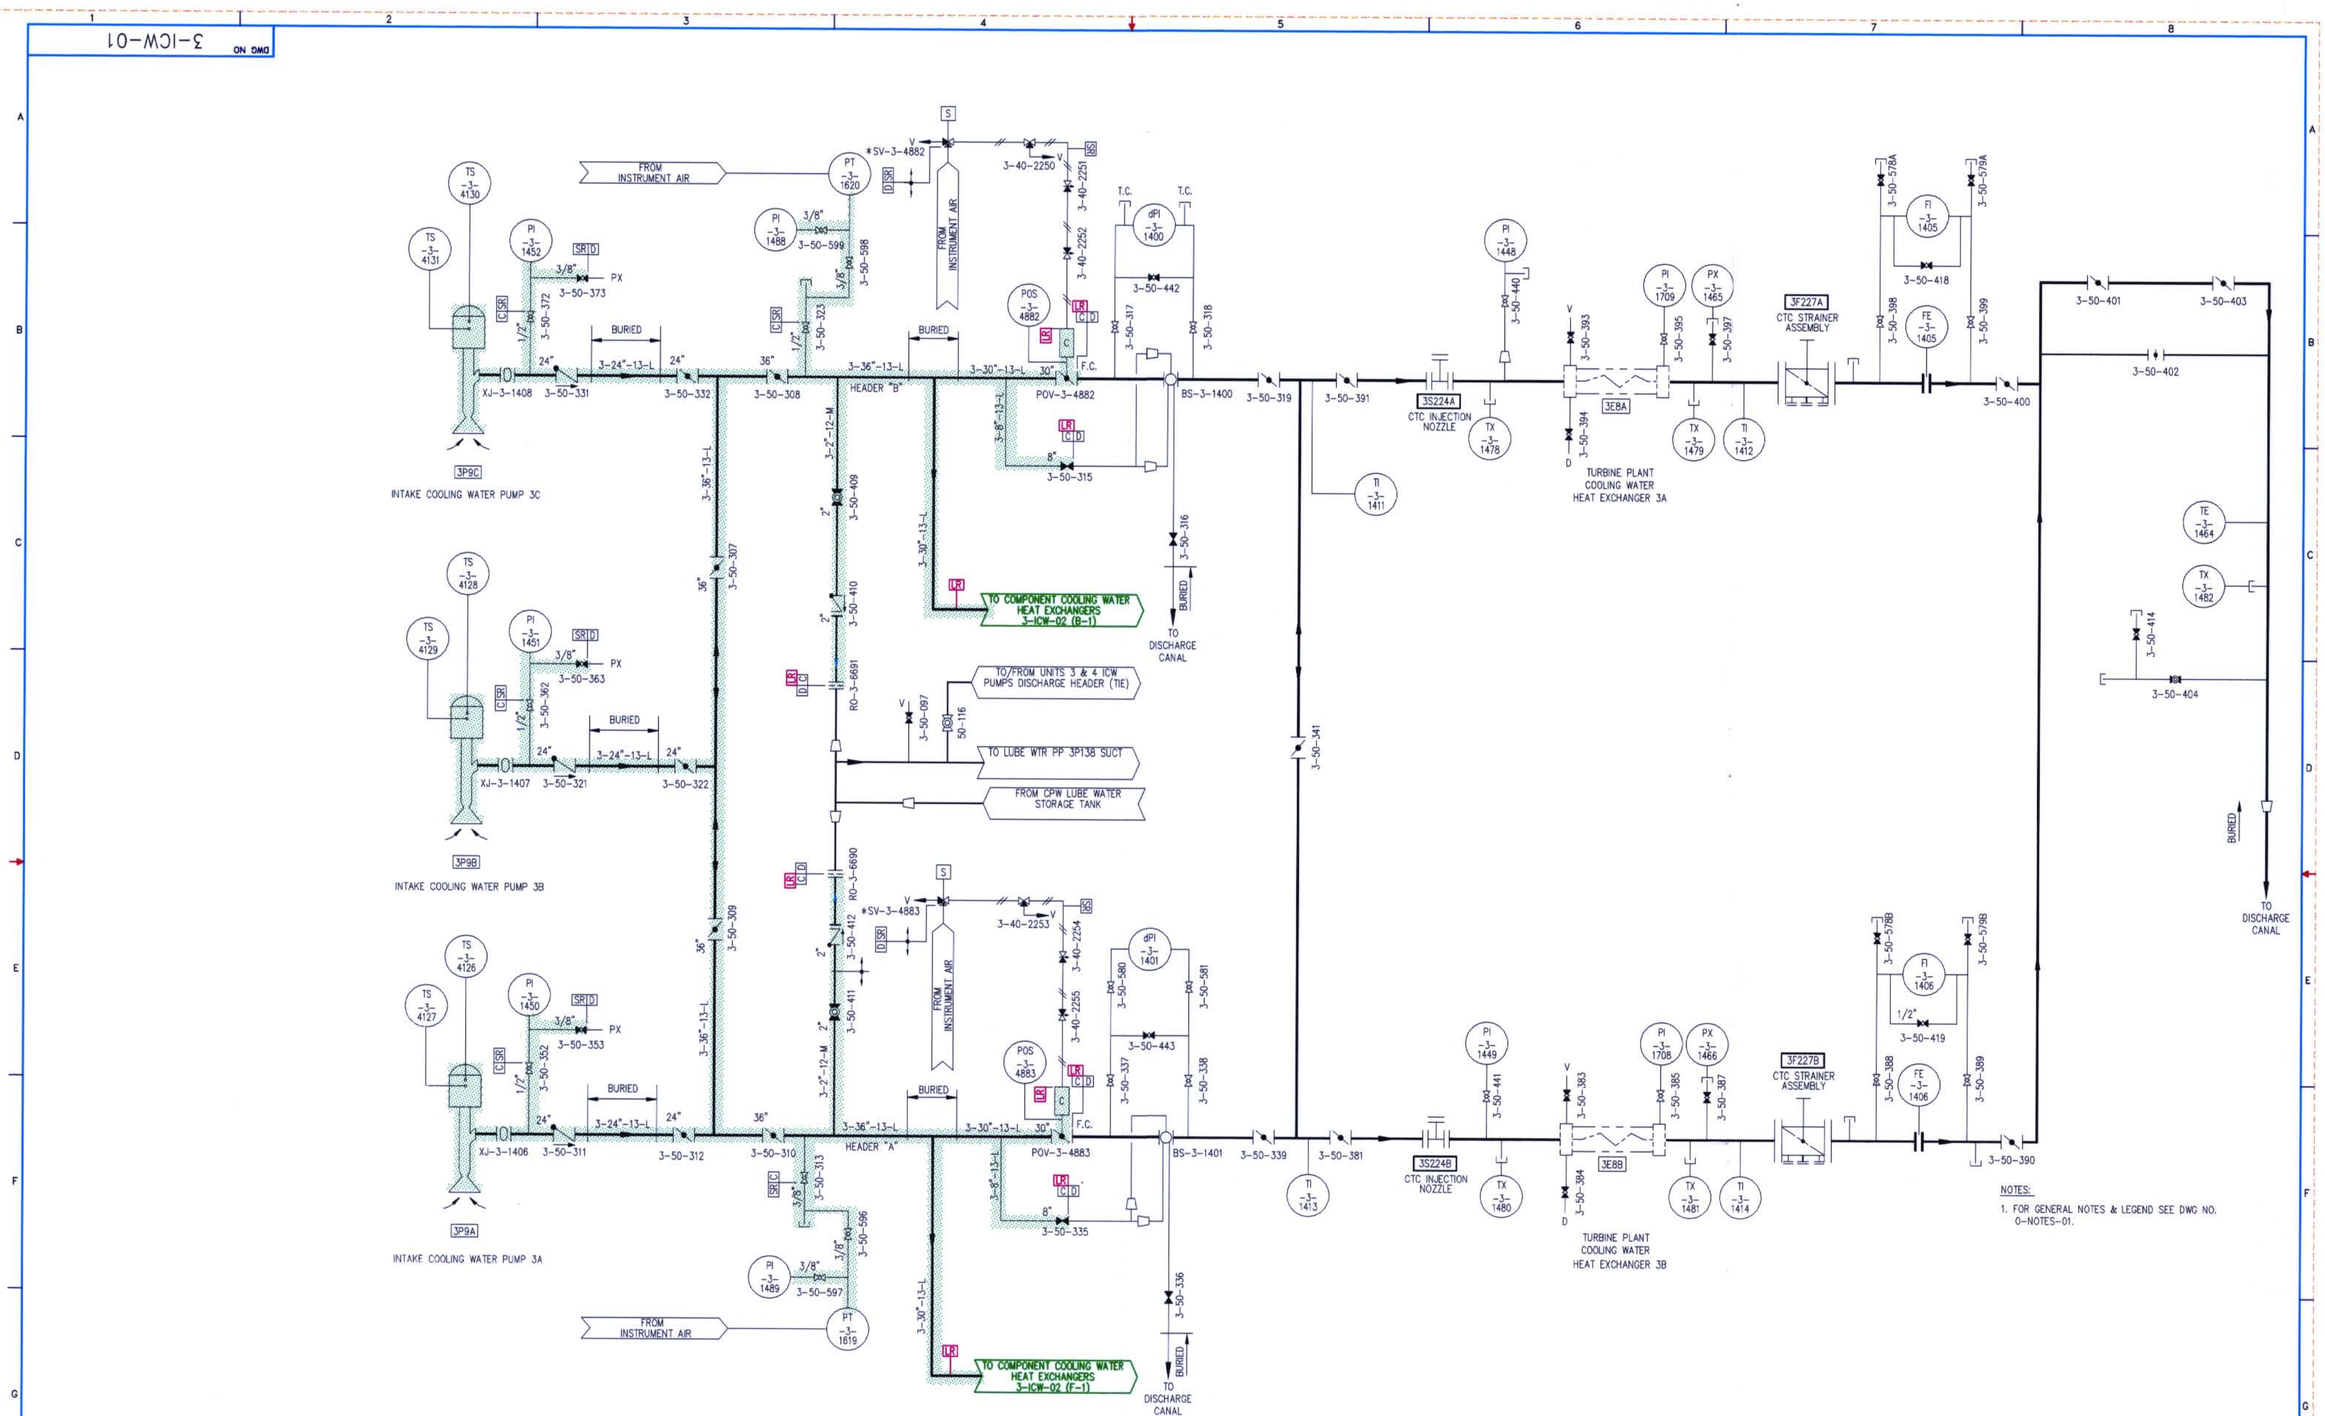


NOTES:

1. FOR GENERAL NOTES & LEGEND SEE DWG NO. 0-NOTES-01.

D-092

| | | |
|---|---|---|
| FPL | INTAKE COOLING WATER | FLORIDA POWER & LIGHT<br>TURKEY POINT NUCLEAR UNIT 3<br>LICENSE RENEWAL BOUNDARY DRAWING<br>DRAWING NUMBER 3-ICW-01 — REVISION 0 |

3ICW01.DWG