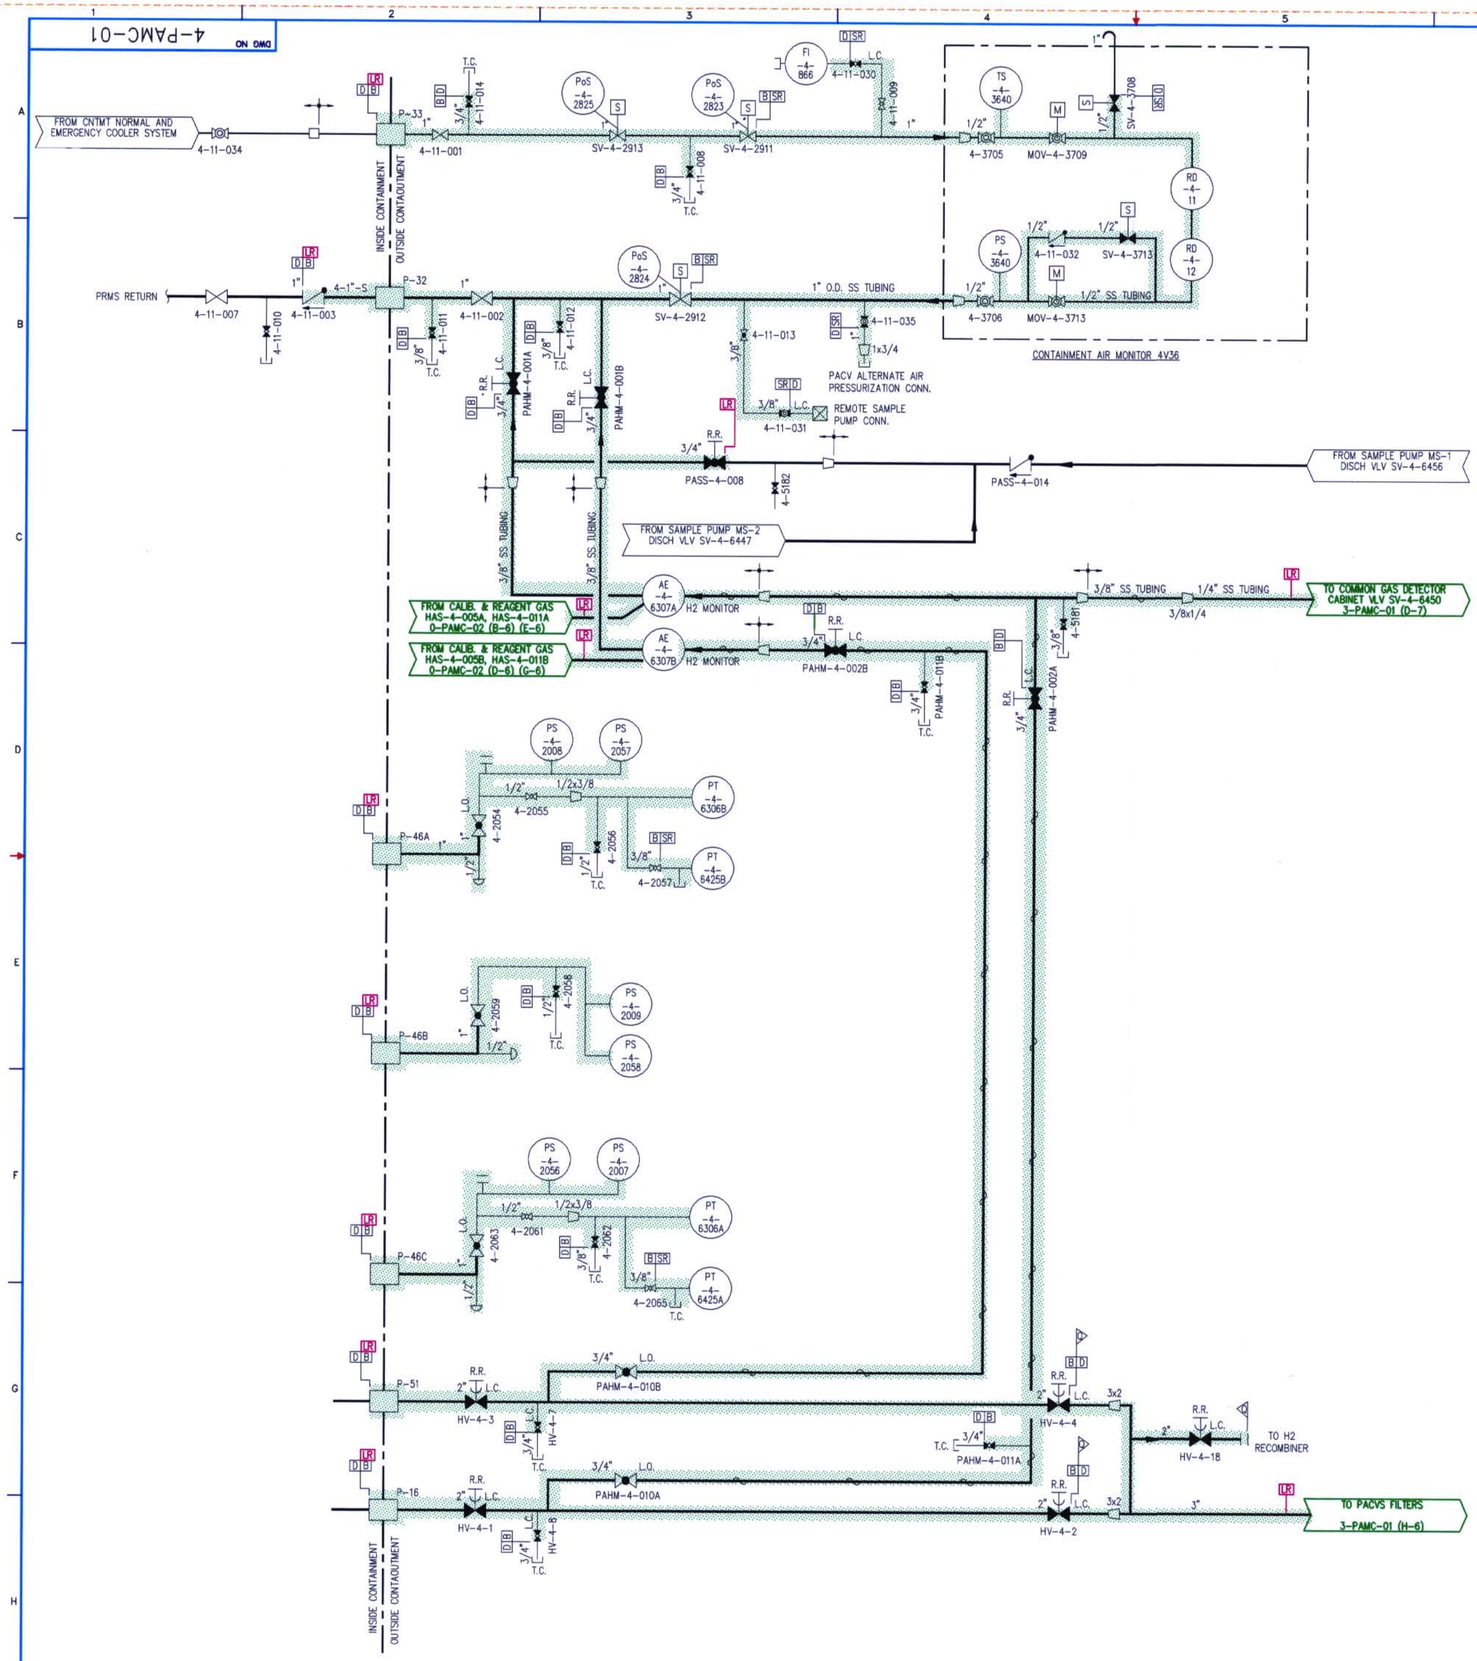

D-106

NOTES:

1. FOR GENERAL NOTES & LEGEND SEE DWG NO. 0-NOTES-01.
2. ALL PIPING AND ASSOCIATED COMPONENTS DEPICTED ON THIS DRAWING ARE WITHIN THE SCOPE OF LICENSE RENEWAL WITH THE EXCEPTION OF PIPING/FITTINGS/TUBING DOWNSTREAM OF VENTS AND DRAINS UNLESS NOTED OTHERWISE.

FPL

CONTAINMENT POST ACCIDENT MONITORING & CONTROL

FLORIDA POWER & LIGHT
TURKEY POINT NUCLEAR UNIT 4
LICENSE RENEWAL BOUNDARY DRAWING

DRAWING NUMBER	REVISION
4-PAMC-01	0

4PAMC01.DWG