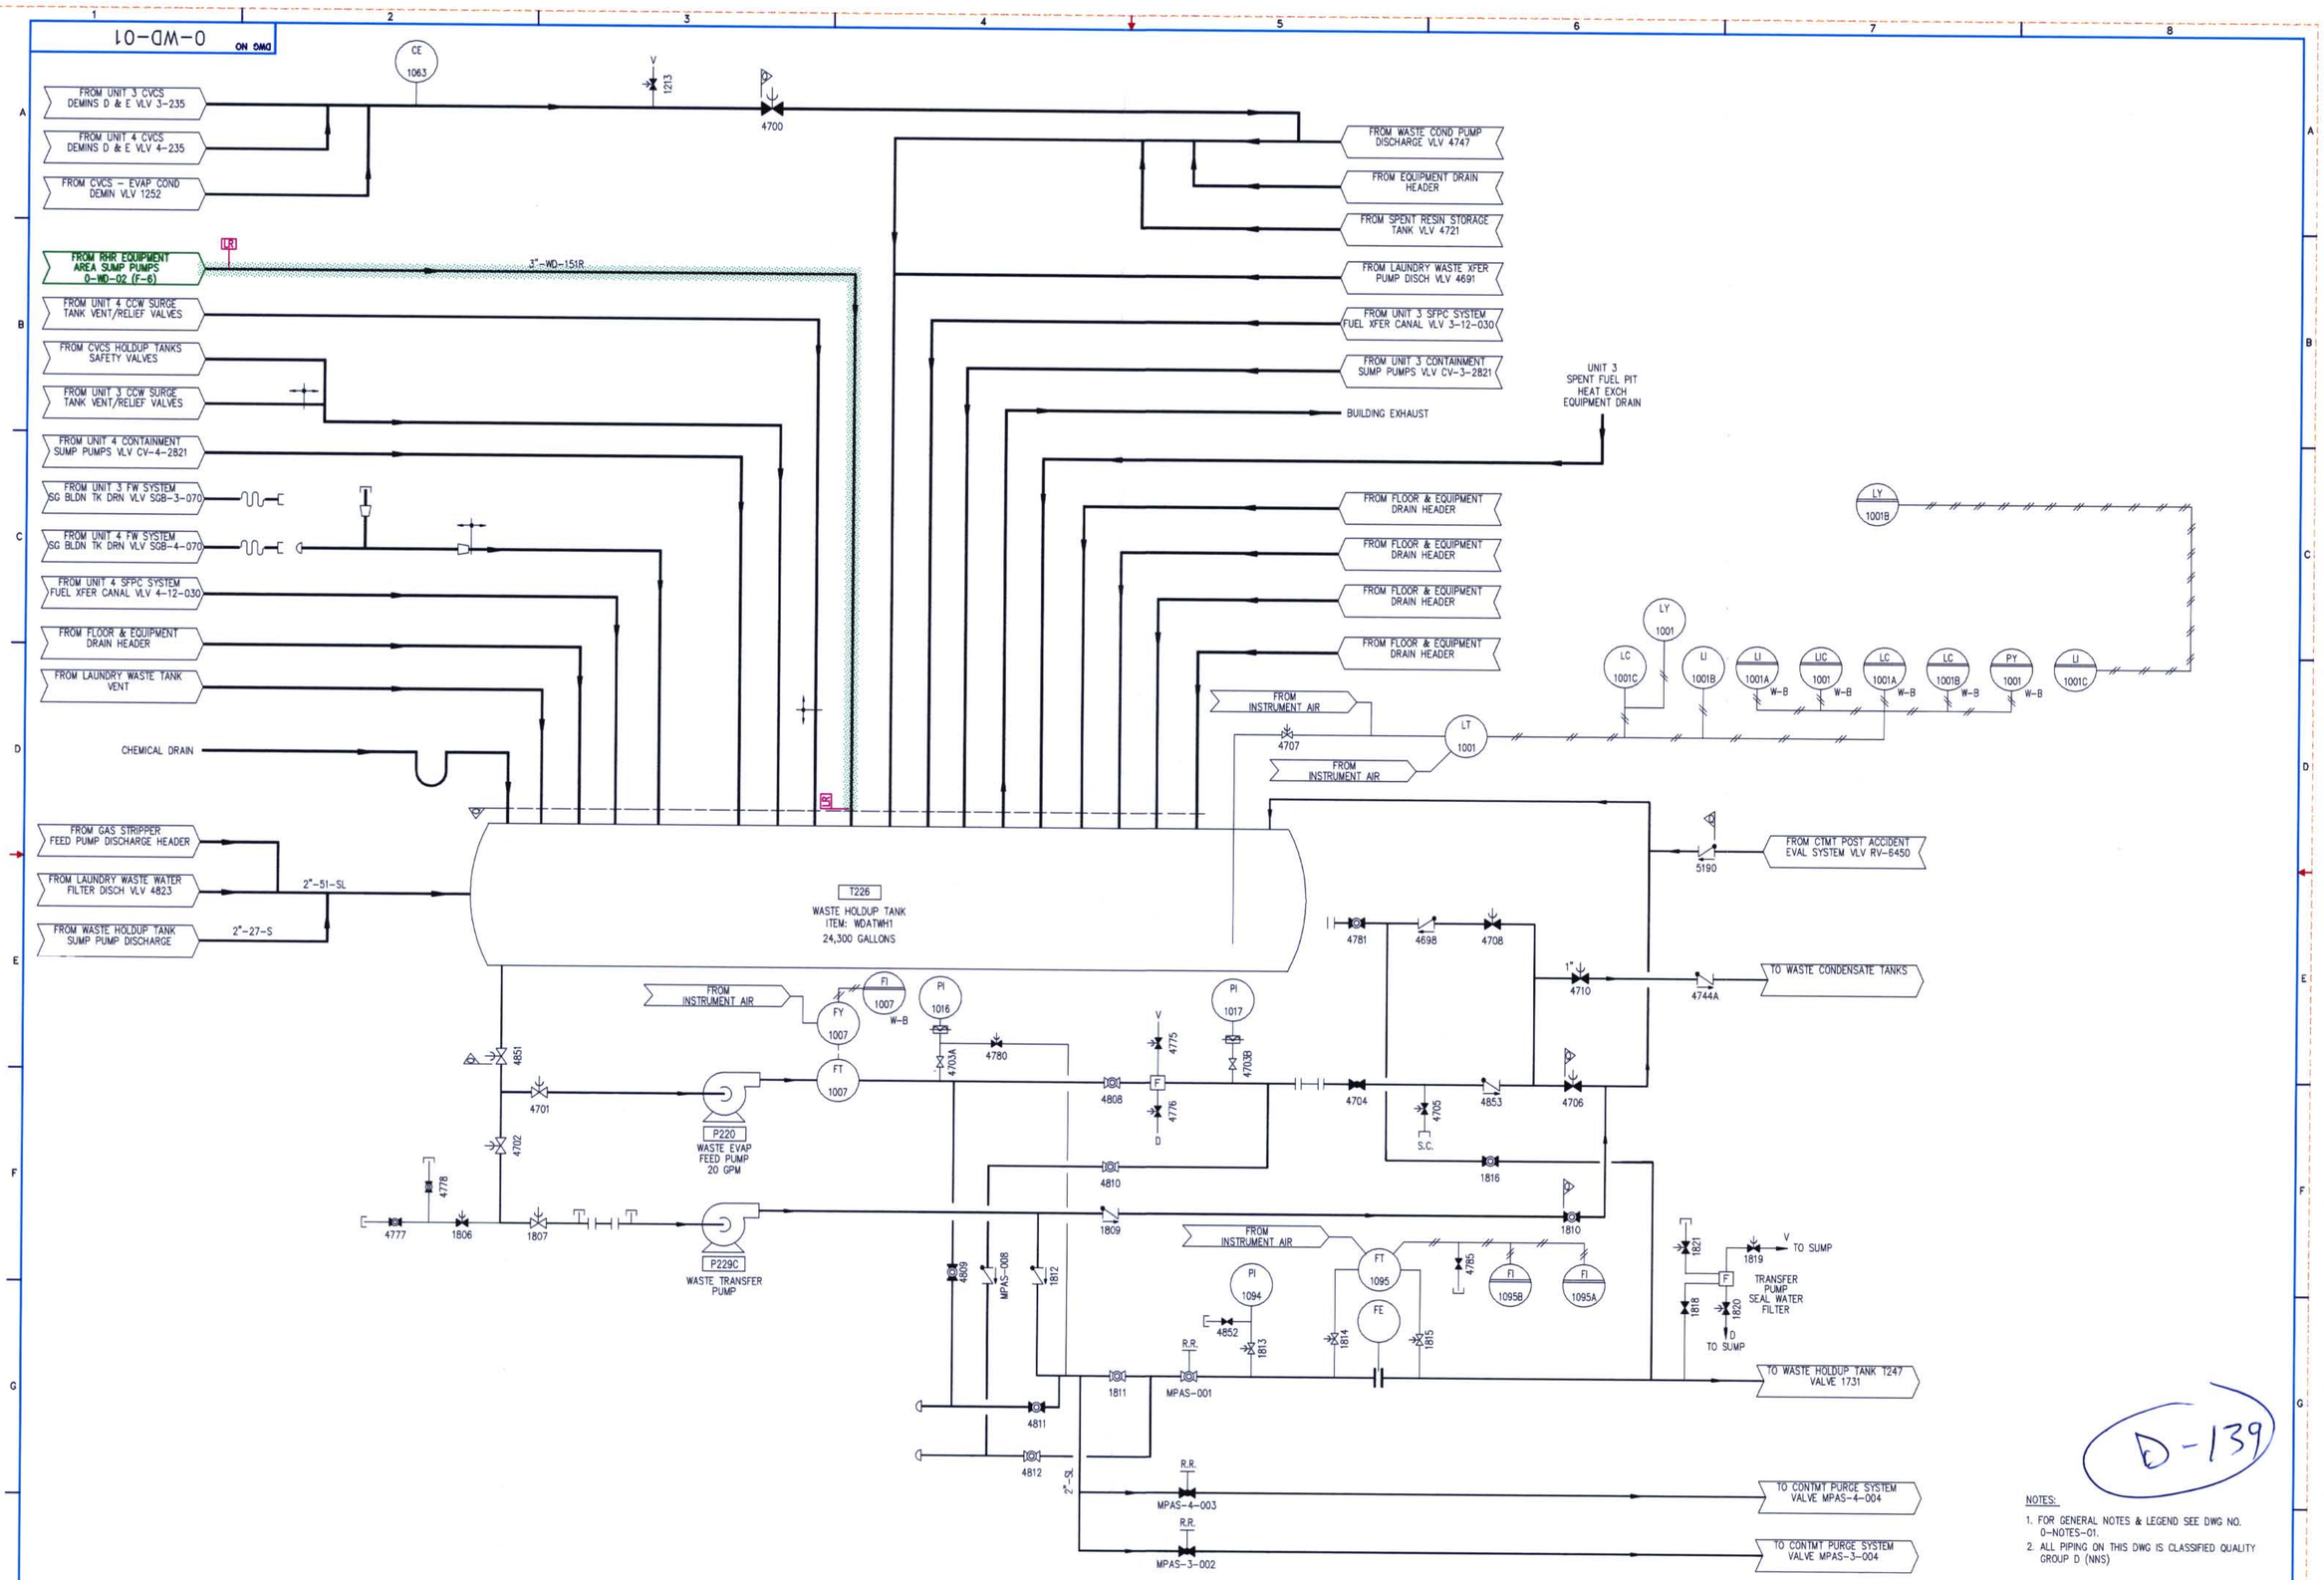

D-139

NOTES:

1. FOR GENERAL NOTES & LEGEND SEE DWG NO. 0-NOTES-01.
2. ALL PIPING ON THIS DWG IS CLASSIFIED QUALITY GROUP D (NNS)

FPL

WASTE DISPOSAL

FLORIDA POWER & LIGHT
TURKEY POINT NUCLEAR UNITS 3 & 4
LICENSE RENEWAL BOUNDARY DRAWING

DRAWING NUMBER	REVISION
0-WD-01	0

0WD01.DWG