RC=CEL:(55,100)FORMATS.CEL AC=ESTD

## LEGEND

- ASME SECTION XI CLASS 1 PIPING (RED)
- ASME SECTION XI CLASS 2 PIPING (BLUE)
- ASME SECTION XI CLASS 3 PIPING (GREEN)
- REFERENCE & CONTINUITY
- D — D — HVAC DUCT

ISIM2- REFERENCE TO THE PIPING ISOMETRIC DRAWING FOR DETAILS ON THE PIPING CONFIGURATION, AND THE LOCATION AND IDENTIFICATION OF WELDS AND SUPPORTS.

RESERVED FOR SPECIAL ISI REQUIREMENTS. (MAY BE) ACCOMPANIED BY SPECIFIC NOTES.

REFERENCE TO THE ISI ITEM NUMBER DESIGNATION USED IN THE FIRST 10 YEAR INSERVICE INSPECTION INTERVAL.

1|2 ASME SECTION XI CLASS CHANGE

2 ISI PROGRAM BOUNDARY

INFO. NOTE:
(REMOVE AT NEXT UPDATE)
REVISION CHANGE IN THE CLOUDED AREA WAS FOR COLORIZING THE LINE CLASS CODES

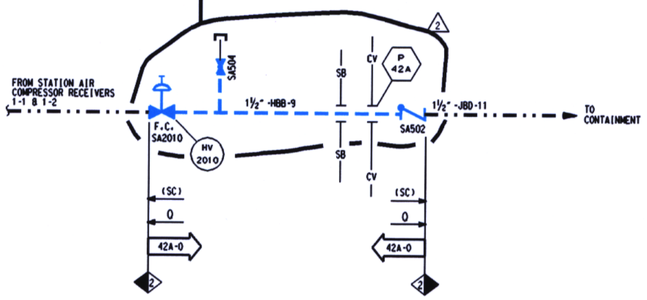


## NOTES:

1. DELETED
2. FOR ISI BOUNDARY DIAGRAM INDEX SHEET AND GENERAL NOTES, SEE ISID2-001.
3. FOR PIPING SYMBOLS AND P & ID INDEX, SEE DRAWING M-001.
4. UNLESS OTHERWISE NOTED, ALL VENT CONNECTIONS ARE ¾" AND DRAIN CONNECTIONS ARE 1". LINE IDENTIFICATION IS THE SAME AS THE HEADER.

| NO. | DATE | REVISIONS | BY | CH'K | ENGR. | ENGR. SUPV. | ENGR. MGR. |
|---|---|---|---|---|---|---|---|
| 2 | / / | INC. DCN ISID2-015D-2 PER DDR 00-1766 | SBW | | | | |
| 1 | 12/18/91 | INC. DCN ISID2-015D-1 FOR DCR 91-0011 | INITIALS ON FILE | | | | |
| 0 | 4/23/90 | ISSUED FOR SECOND 10 YEAR ISI PROGRAM | CB | MTF JBG | LLC | MGP | ECC |

SCALE N.T.S. DESIGNED DRAWN CB DATE

**DAVIS-BESSE NUCLEAR POWER STATION**
**UNIT NO. 1**
THE TOLEDO EDISON COMPANY

0

**INSERVICE INSPECTION DIAGRAM**
**STATION AIR SYSTEM**

DRAWING NO. ISID2-015D REV. 2

D-125

DB 09-09-00 DFN= r/ISID /2SID015D.DGN
LEVELS 1234567890123456789012345678901234567890123456789012

14 34X44 "E" SIZE
PSC= 1 1