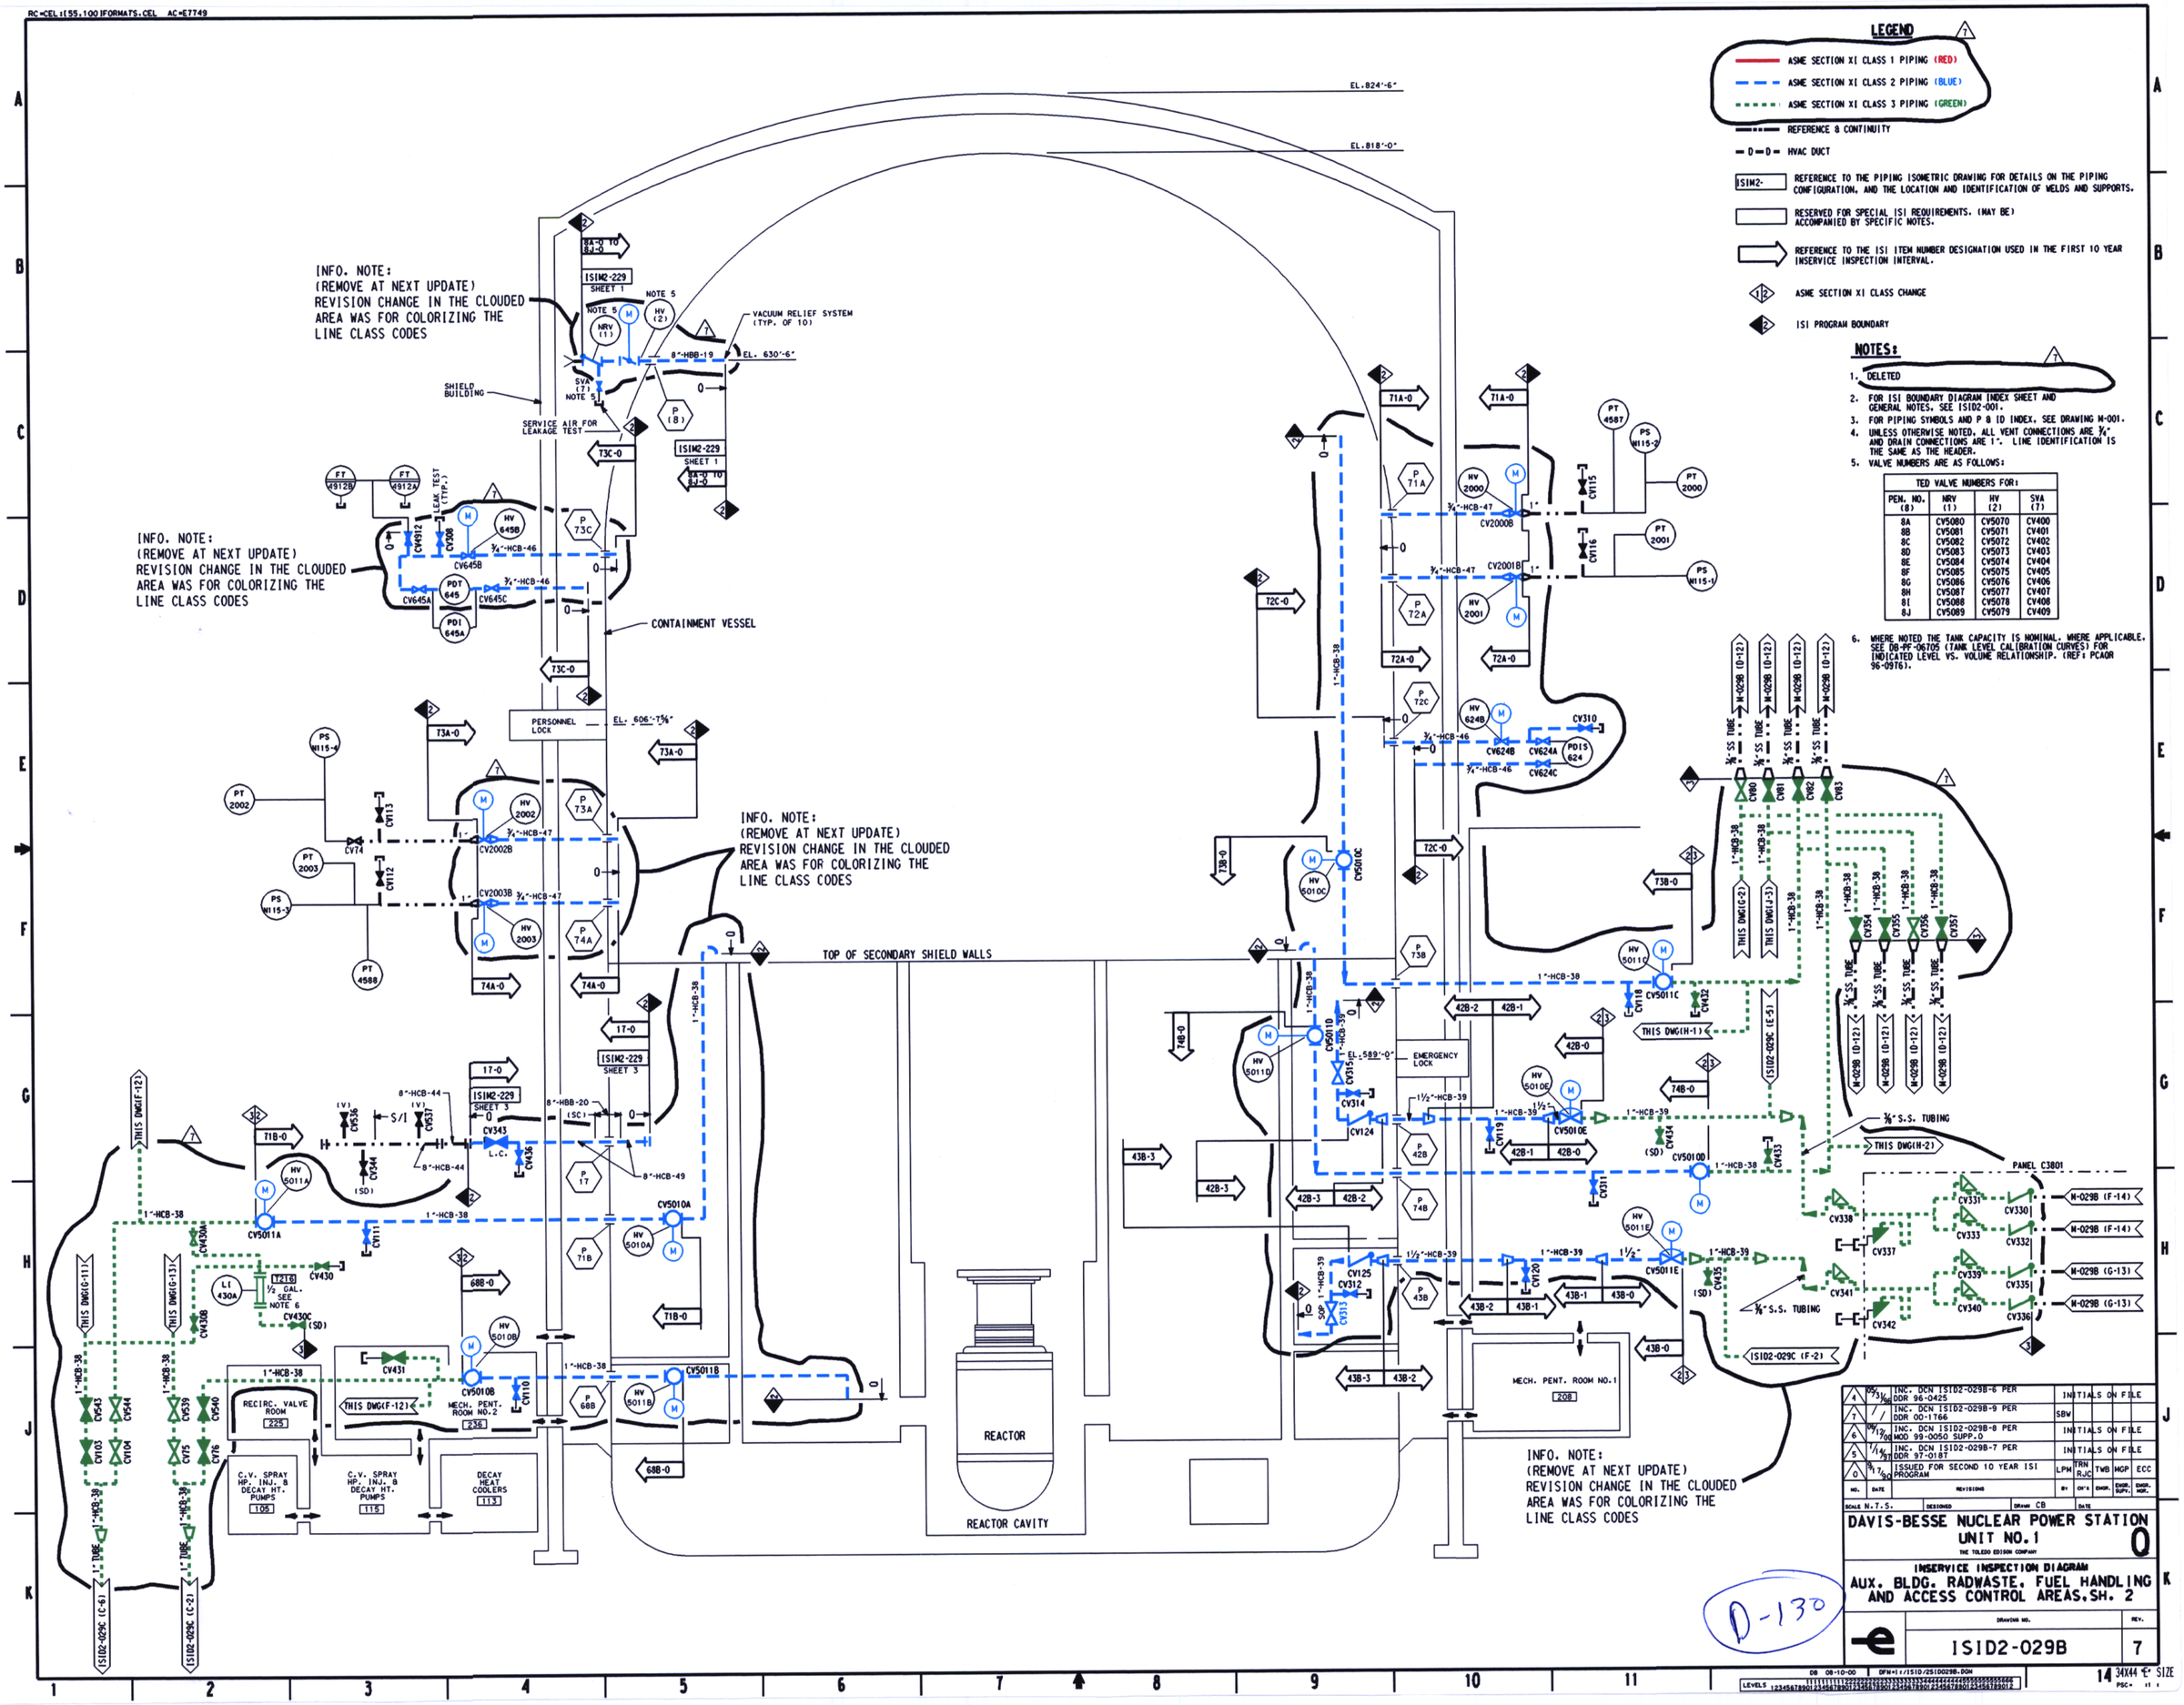

NO.	DATE	REVISIONS	BY	CH'K	ENGR.	ENGR. SUPV.	ENGR. MGR.
4	05/31/96	INC. DCN ISID2-029B-6 PER DDR 96-0425	INITIALS ON FILE				
7	/ /	INC. DCN ISID2-029B-9 PER DDR 00-1766	SBW				
6	06/12/00	INC. DCN ISID2-029B-8 PER MOD 99-0050 SUPP.0	INITIALS ON FILE				
5	1/14/97	INC. DCN ISID2-029B-7 PER DDR 97-0187	INITIALS ON FILE				
0	9/17/90	ISSUED FOR SECOND 10 YEAR ISI PROGRAM	LPM	TRN RJC	TWB	MGP	ECC

SCALE N.T.S. DESIGNED DRAWN CB DATE

DAVIS-BESSE NUCLEAR POWER STATION UNIT NO.1 0

THE TOLEDO EDISON COMPANY

INSERVICE INSPECTION DIAGRAM

AUX. BLDG. RADWASTE, FUEL HANDLING AND ACCESS CONTROL AREAS, SH. 2

DRAWING NO. ISID2-029B REV. 7

DB 08-10-00 DFN=I:/ISID/2SID029B.DGN

LEVELS 1234567890123456789012345678901234567890123456789012345678901234567890123456789012

14 34X44 "E" SIZE PSC= 1:1