RC=QSO:(55,100)FORMATS.CEL AC=ESTD

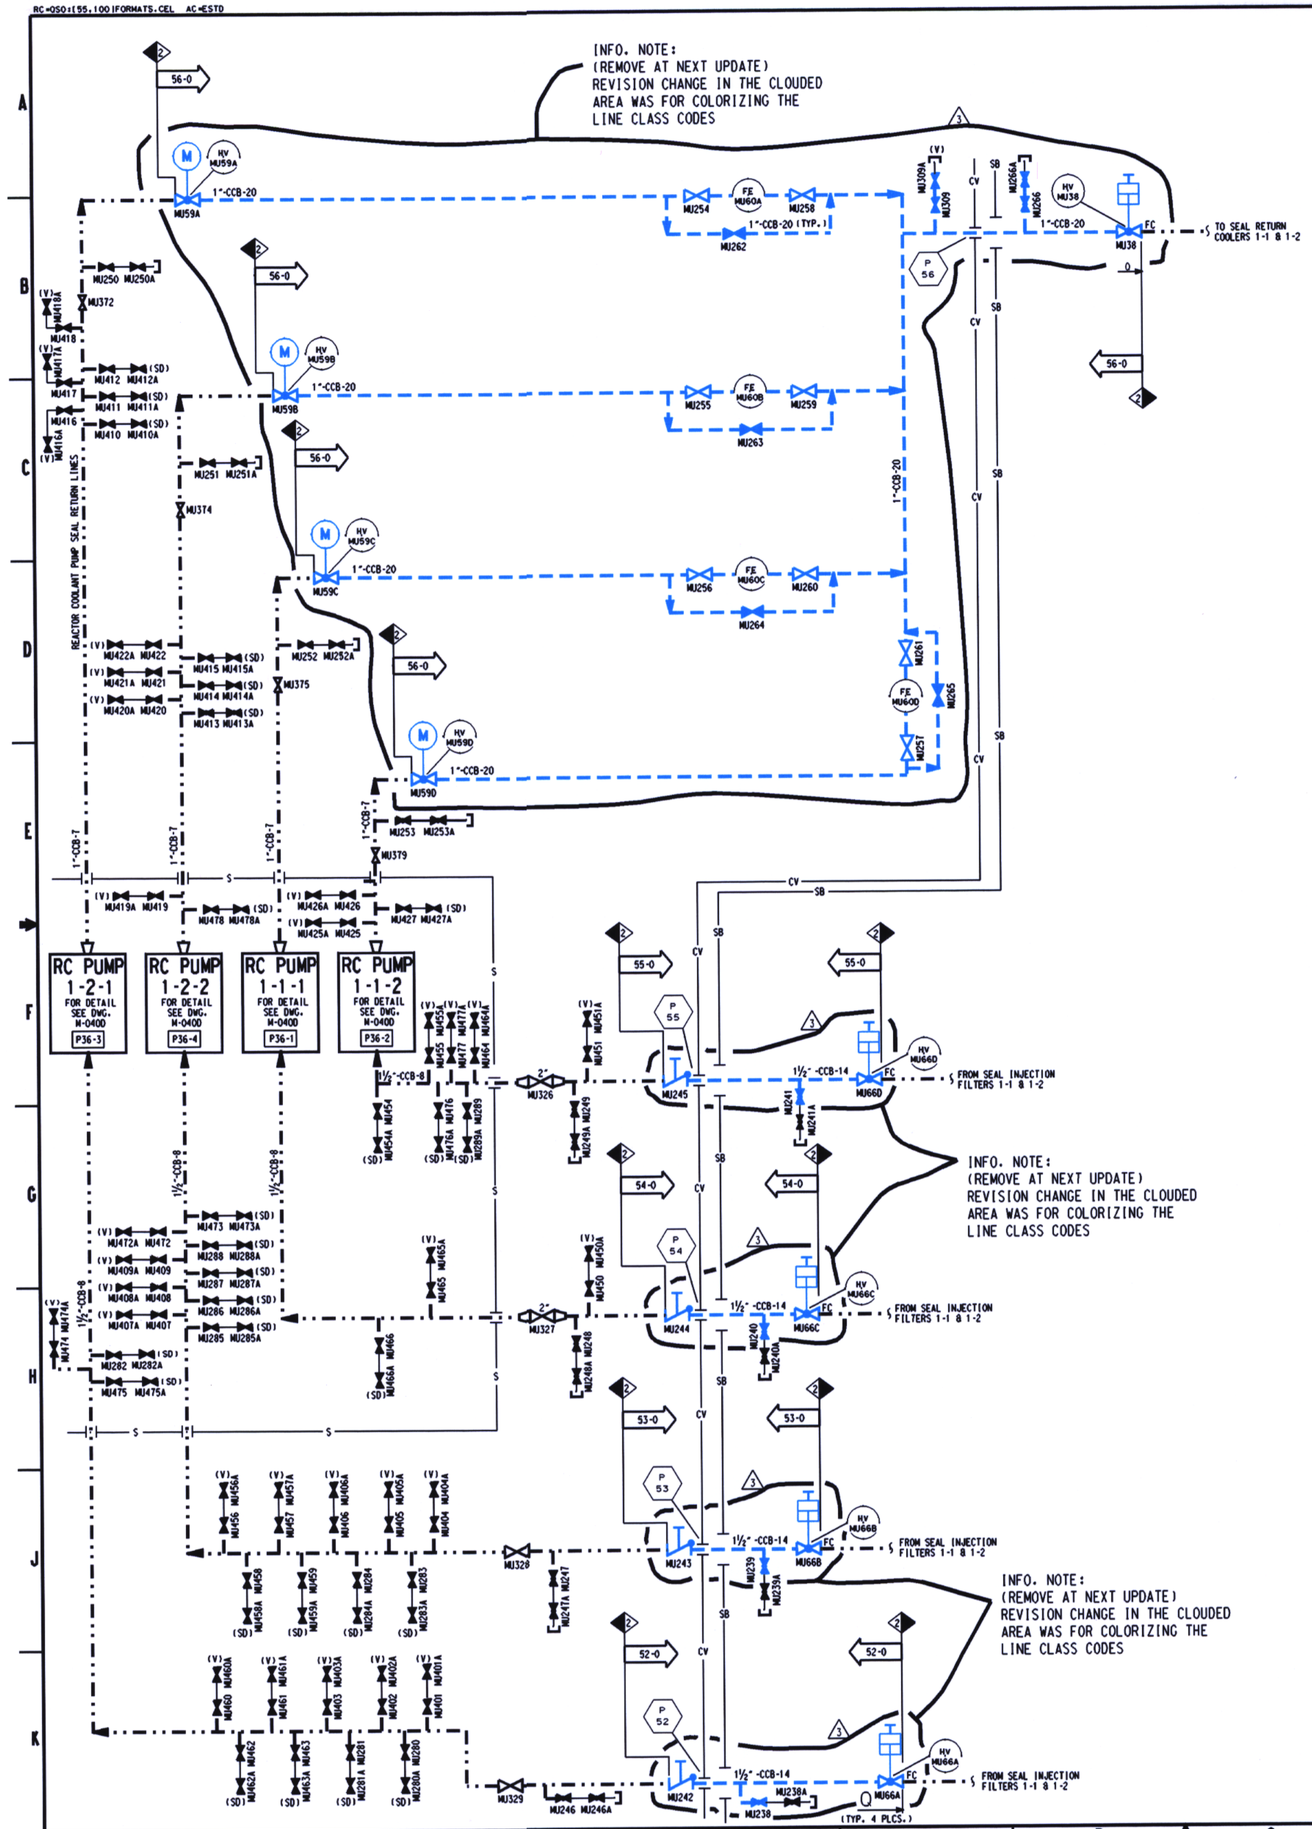

LEGEND

- ASME SECTION XI CLASS 1 PIPING (RED)
- ASME SECTION XI CLASS 2 PIPING (BLUE)
- ASME SECTION XI CLASS 3 PIPING (GREEN)
- REFERENCE & CONTINUITY
- D — D — HVAC DUCT

ISIM2- REFERENCE TO THE PIPING ISOMETRIC DRAWING FOR DETAILS ON THE PIPING CONFIGURATION, AND THE LOCATION AND IDENTIFICATION OF WELDS AND SUPPORTS.

RESERVED FOR SPECIAL ISI REQUIREMENTS. (MAY BE) ACCOMPANIED BY SPECIFIC NOTES.

REFERENCE TO THE ISI ITEM NUMBER DESIGNATION USED IN THE FIRST 10 YEAR INSERVICE INSPECTION INTERVAL.

1|2 ASME SECTION XI CLASS CHANGE

2 ISI PROGRAM BOUNDARY

NOTES:

1. DELETED
2. FOR ISI BOUNDARY DIAGRAM INDEX SHEET AND GENERAL NOTES, SEE ISID2-001.
3. FOR PIPING SYMBOLS AND P & ID INDEX, SEE DRAWING M-001.
4. UNLESS OTHERWISE NOTED, ALL VENT CONNECTIONS ARE ¾" AND DRAIN CONNECTIONS ARE 1". LINE IDENTIFICATION IS THE SAME AS THE HEADER.

D-136

NO.	DATE	REVISIONS	BY	CH'K	ENGR.	ENGR. SUPV.	ENGR. MGR.
3	/ /	INC DCN ISID2-031B-5 PER DDR 00-1766	SBW				
2	08/13/96	INC DCN ISID2-031B-1 PER MOD 89-0039 SUP. 0	"INITIALS ON FILE"				
1	01/06/92	INC DCN'S ISID2-031B-2,3 & 4 FOR DCR 91-0011	"INITIALS ON FILE"				
0	04/03/90	ISSUED FOR SECOND 10 YEAR ISI PROGRAM	"INITIALS ON FILE"				

SCALE N.T.S. DESIGNED DRAWN BLN DATE

DAVIS-BESSE NUCLEAR POWER STATION UNIT NO. 1

THE TOLEDO EDISON COMPANY

0

INSERVICE INSPECTION DIAGRAM

MAKE-UP & PURIFICATION SYSTEM

DRAWING NO. ISID2-031B REV. 3

DB 08-10-00 DFN=I:/ISID/2SID0031B.DGN

LEVELS 1234567890123456789012345678901234567890123456789012345678901234567890123456789012345678901234567890

14 34X44 E SIZE

PSC- 011