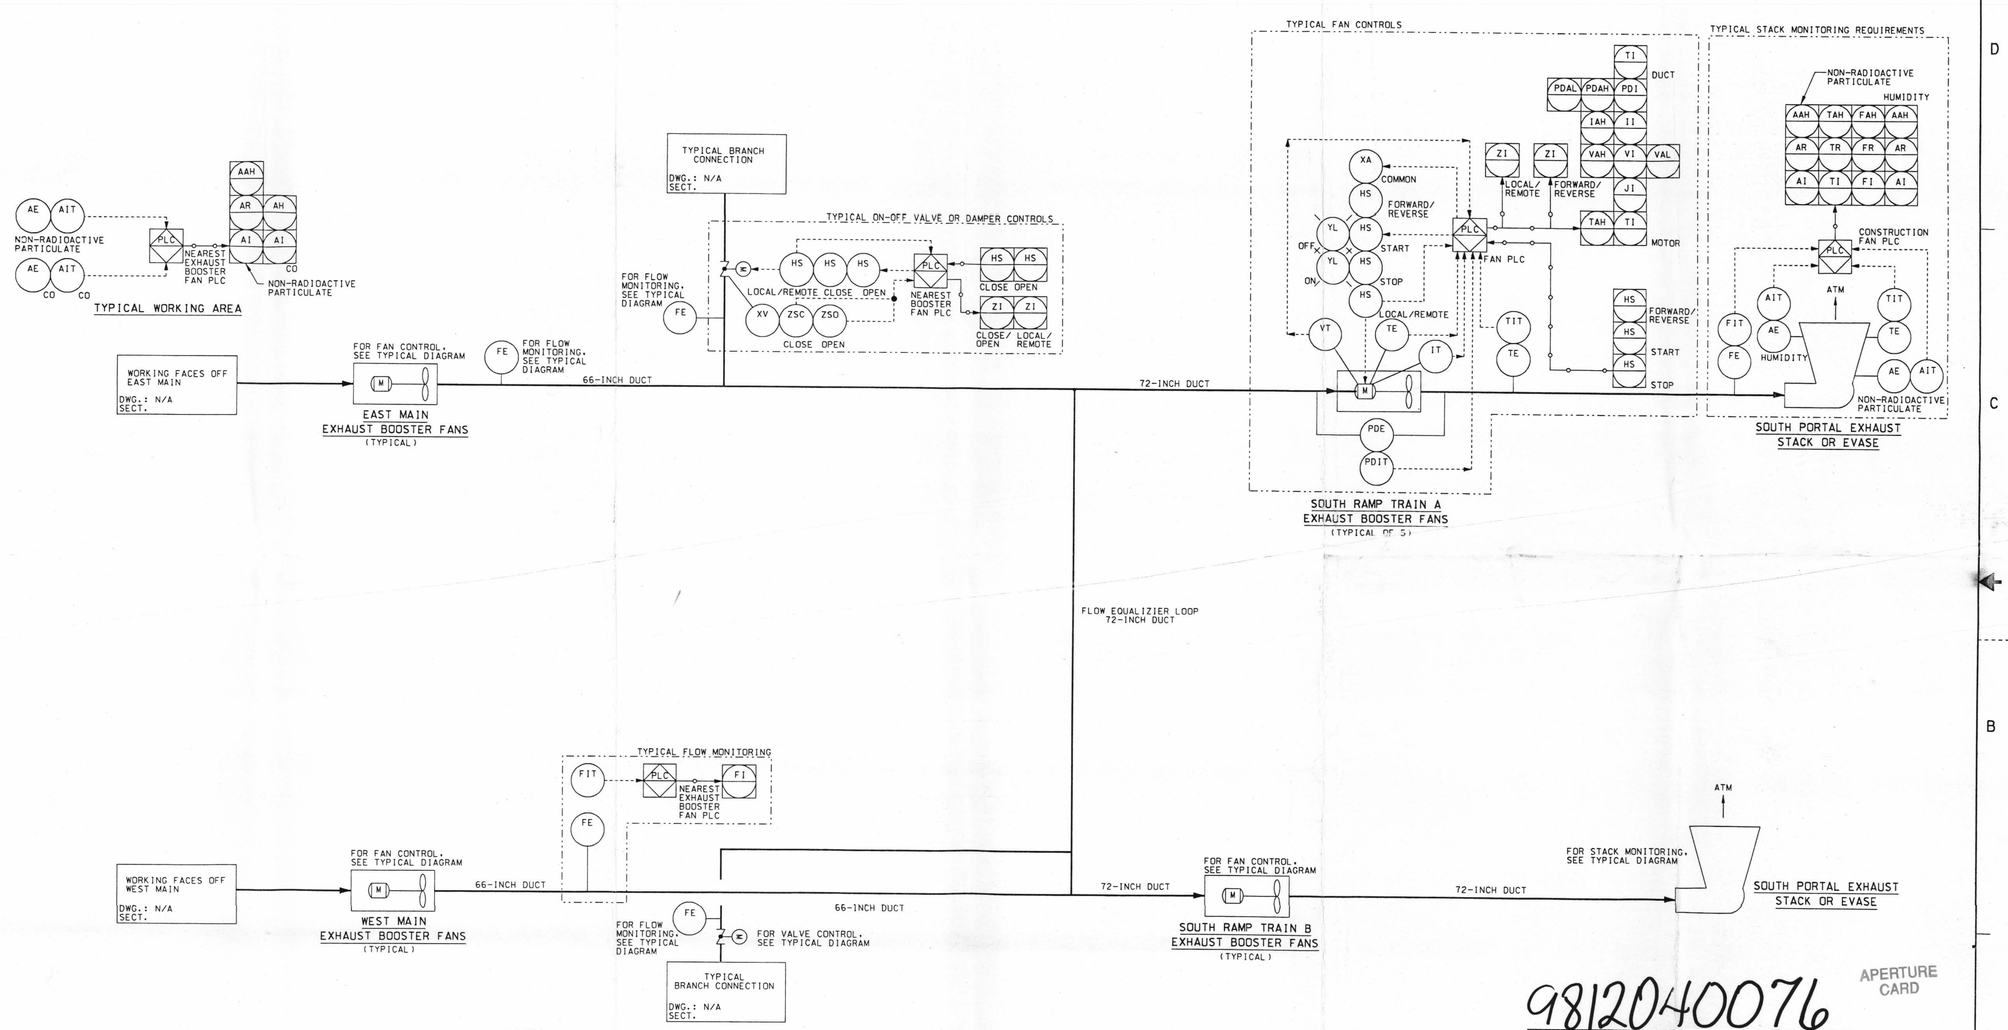

NOTES:

1. CONSTRUCTION FANS FOR EMPLACEMENT SIDE VENTILATION SHAFT SINKING ARE CONTROLLED LOCALLY AND ARE NOT SHOWN ON THIS SCHEMATIC.
2. BOOSTER FAN NUMBERS VARY WITH LOCATION OF THE WORK.
3. BOOSTER FAN SEQUENTIAL STARTING INTERLOCKS NOT SHOWN.
4. FOR GENERAL ARRANGEMENT OF VENTILATION PLAN SEE DRAWING 86033.
5. FOR SYMBOL DESCRIPTIONS AND INSTRUMENT IDENTIFICATION SEE DRAWING 86035.

9812040076

APERTURE CARD

THIS DRAWING IS PRELIMINARY AND NOT INTENDED FOR CONSTRUCTION, PROCUREMENT OR FABRICATION.

DESIGN INPUTS
SEE DRAWING INPUTS LIST

REV	DESCRIPTION	DATE	DRW	ORG	CHK	VER	L.D.E.	Q.A.	D.M.
00	INITIAL ISSUE	7/29/98				N/A		N/A	

APPROVALS	INITIAL/DATE
DRAWN: S GIBSON	7/29/98
ORIGINATOR: C GORRELL	07/29/98
CHECKED: W FRENCH	07/29/98
VERIFICATION: N/A	N/A
LEAD DESIGN ENGINEER: R SAUNDERS	7/29/98
QUALITY ASSURANCE: N/A	N/A
DEPARTMENT MANAGER: K BHATTACHARYYA	7/29/98

U.S. DEPARTMENT OF ENERGY
Yucca Mountain Site Characterization Project
M&O Civilian Radioactive Waste Management System MANAGEMENT & OPERATING CONTRACTOR

REPOSITORY DESIGN

SS VENT – DUCTED EXHAUST MONITORING, P&ID CONDITION 4, SHEET 2 OF 2

SIZE	DOCUMENT IDENTIFIER	CI IDENTIFIER	DRAWING NO.	REV
D	BCAJ00000	-01717	-2700-86043	-00

SCALE	QA CLASSIFICATION	N.R.S.	CAD FILE
NONE	N/A	1.2.4	CSYS:86043

CAGE CODE:

9812040076 RECORD DESIGNATOR

TRUVILLOD

t:\#ap55\csys\dgn\86043.dgn

28-JUL-1998 17:09