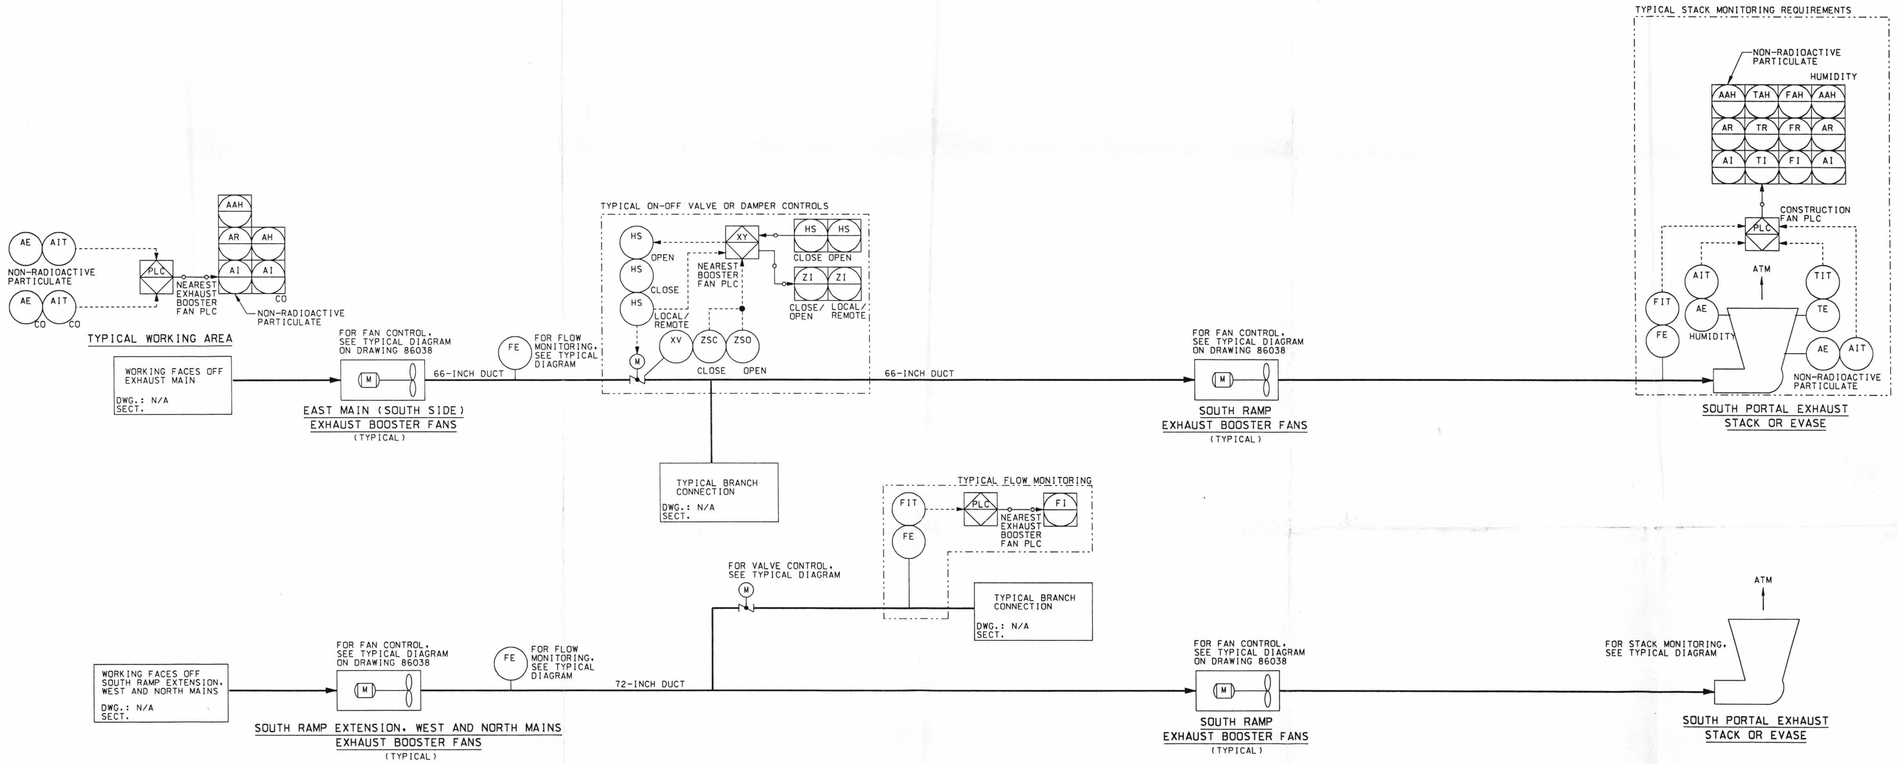

APERTURE CARD

9812040135

NOTES:

1. CONSTRUCTION FANS FOR EMPLACEMENT SIDE VENTILATION SHAFT SINKING ARE CONTROLLED LOCALLY AND ARE NOT SHOWN ON THIS SCHEMATIC.
2. BOOSTER FAN NUMBERS VARY WITH LOCATION OF THE WORK.
3. BOOSTER FAN SEQUENTIAL STARTING INTERLOCKS NOT SHOWN.
4. FOR GENERAL ARRANGEMENT OF VENTILATION PLAN SEE DRAWING 86031.
5. FOR SYMBOL DESCRIPTIONS AND INSTRUMENT IDENTIFICATION SEE DRAWING 86035.

THIS DRAWING IS PRELIMINARY AND NOT INTENDED FOR CONSTRUCTION, PROCUREMENT OR FABRICATION.

DESIGN INPUTS
SEE DRAWING INPUTS LIST

REV	DESCRIPTION	DATE	DRN	CKD	CRK	VER	L.D.E.	Q.A.	D.M.
00	INITIAL ISSUE	7/29/98				N/A	RSS	N/A	

APPROVALS	INITIAL/DATE
DRAWN S GIBSON	7/29/98
ORIGINATOR C GORRELL	07/29/98
CHECKED W FRENCH	07/29/98
VERIFICATION N/A	N/A
LEAD DESIGN ENGINEER R SAUNDERS	7/29/98
QUALITY ASSURANCE N/A	N/A
DEPARTMENT MANAGER K BHATTACHARYYA	7/29/98

U.S. DEPARTMENT OF ENERGY
Yucca Mountain Site Characterization Project
M&O Civilian Radioactive Waste Management System MANAGEMENT & OPERATING CONTRACTOR

REPOSITORY DESIGN
SS VENT - DUCTED EXHAUST MONITORING, P&ID
CONDITION 2, SHEET 2 OF 2

SIZE D | DOCUMENT IDENTIFIER: BCAJ00000-01717-2700-86039-00 | REV

SCALE NONE | QA CLASSIFICATION N/A | W.B.S. 1.2.4 | CAD FILE CSYS:86039

CAGE CODE:

D-1

RECORD DESIGNATOR

9812040135

TRUJILLOD

t:\repss\csys\dgn\86039.dgn

28-JUL-1998 17:00