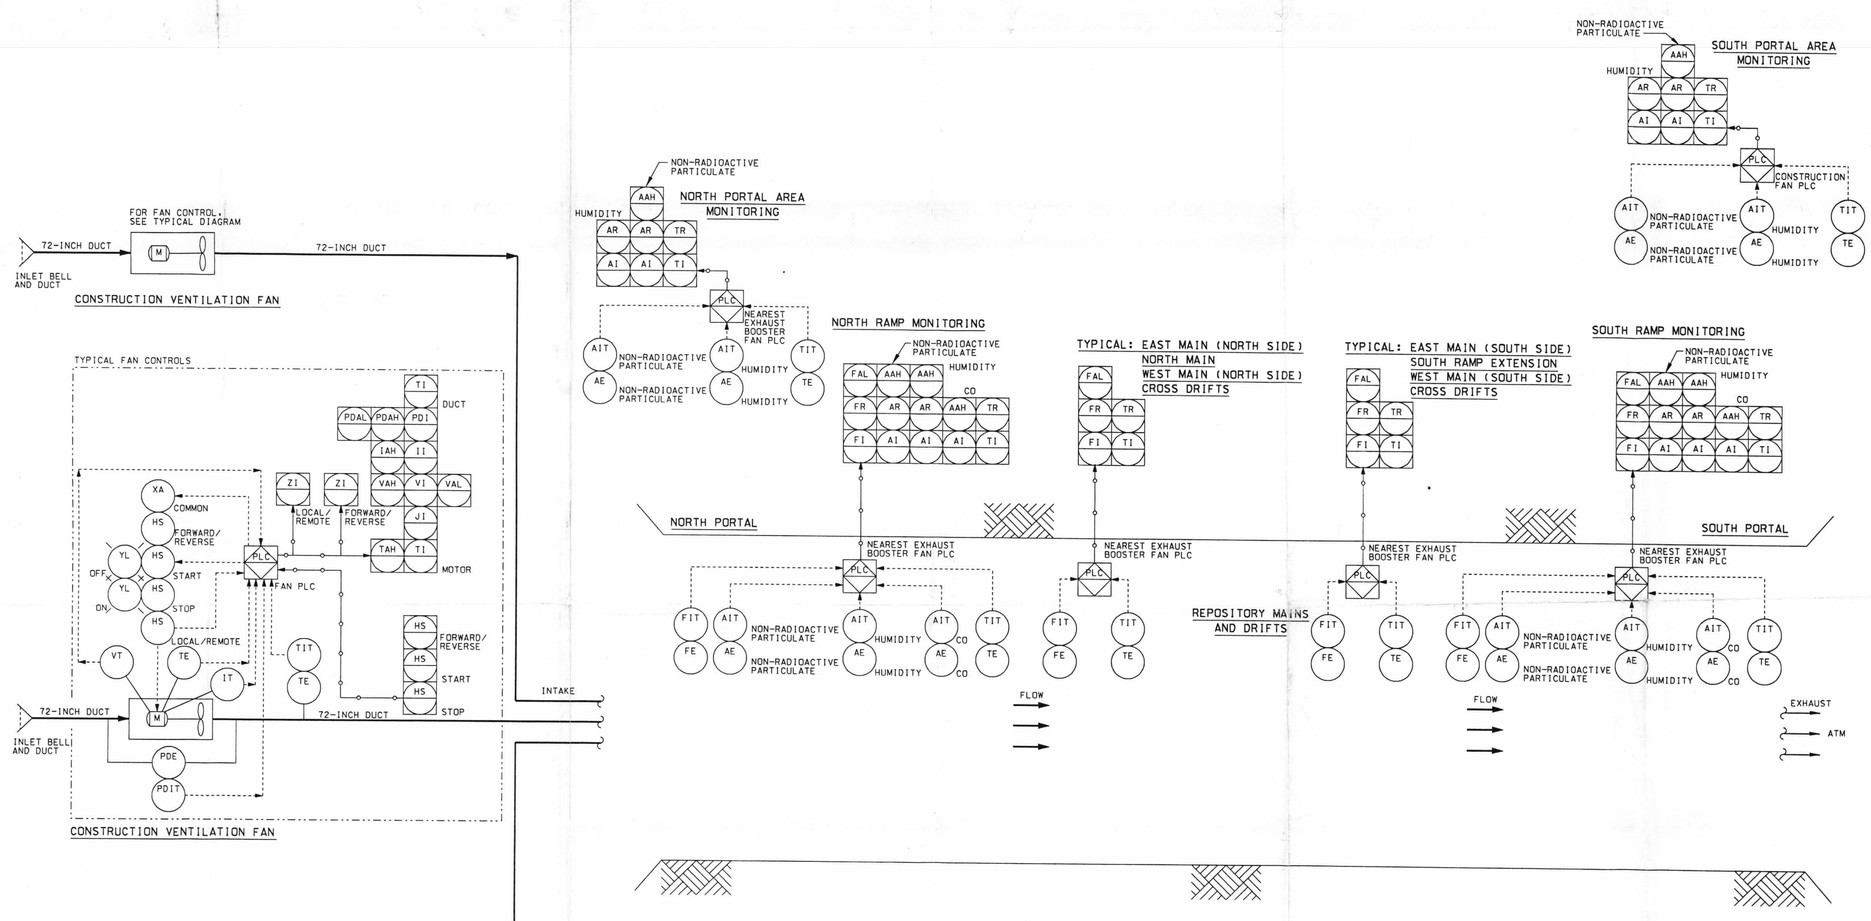

NOTES:

1. CONSTRUCTION FANS FOR DEVELOPMENT SIDE VENTILATION SHAFT SINKING ARE CONTROLLED LOCALLY AND ARE NOT SHOWN ON THIS SCHEMATIC.
2. BOOSTER FAN NUMBERS VARY WITH LOCATION OF THE WORK.
3. BOOSTER FAN SEQUENTIAL STARTING INTERLOCKS NOT SHOWN.
4. FOR GENERAL ARRANGEMENT OF VENTILATION PLAN SEE DRAWING 86030.
5. FOR SYMBOL DESCRIPTIONS AND INSTRUMENT IDENTIFICATION, SEE DRAWING 86035.

APERTURE CARD

9812040141

THIS DRAWING IS PRELIMINARY AND NOT INTENDED FOR CONSTRUCTION, PROCUREMENT OR FABRICATION.

DESIGN INPUTS
SEE DRAWING INPUTS LIST

REV	DESCRIPTION	DATE	DRN	ORG	CHK	VER	L.D.E.	Q.A.	D.M.
00	INITIAL ISSUE	07/29/98				N/A	RSS	N/A	

APPROVALS	INITIAL/DATE
DRAWN: S GIBSON	7/29/98
ORIGINATOR: C GORRELL	07/29/98
CHECKED: W FRENCH	07/29/98
VERIFICATION: N/A	N/A
LEAD DESIGN ENGINEER: R SAUNDERS	7/29/98
QUALITY ASSURANCE: N/A	N/A
DEPARTMENT MANAGER: K BHATTACHARYYA	7/29/98

U.S. DEPARTMENT OF ENERGY
Yucca Mountain Site Characterization Project
M&O Civilian Radioactive Waste Management System MANAGEMENT & OPERATING CONTRACTOR

REPOSITORY DESIGN
SS VENT - DUCTED EXHAUST MONITORING, P&ID
CONDITION 1, SHEET 1 OF 2

SIZE D | DOCUMENT IDENTIFIER: BCAJ00000-01717-2700-86036-00 | REV

SCALE: NONE | QA CLASSIFICATION: N/A | W.B.S.: 1.2.4 | CAD FILE: CSYS:86036

CAGE CODE:

D-1

9812040141 RECORD DESIG

28-JUL-1998 17:11

TRUJILLOD t:\repss\csys\dgn\86036.dgn