CPL-2165
S-0555

THIS DRAWING REPLACES
SFD-1985-M-055 REV. 1

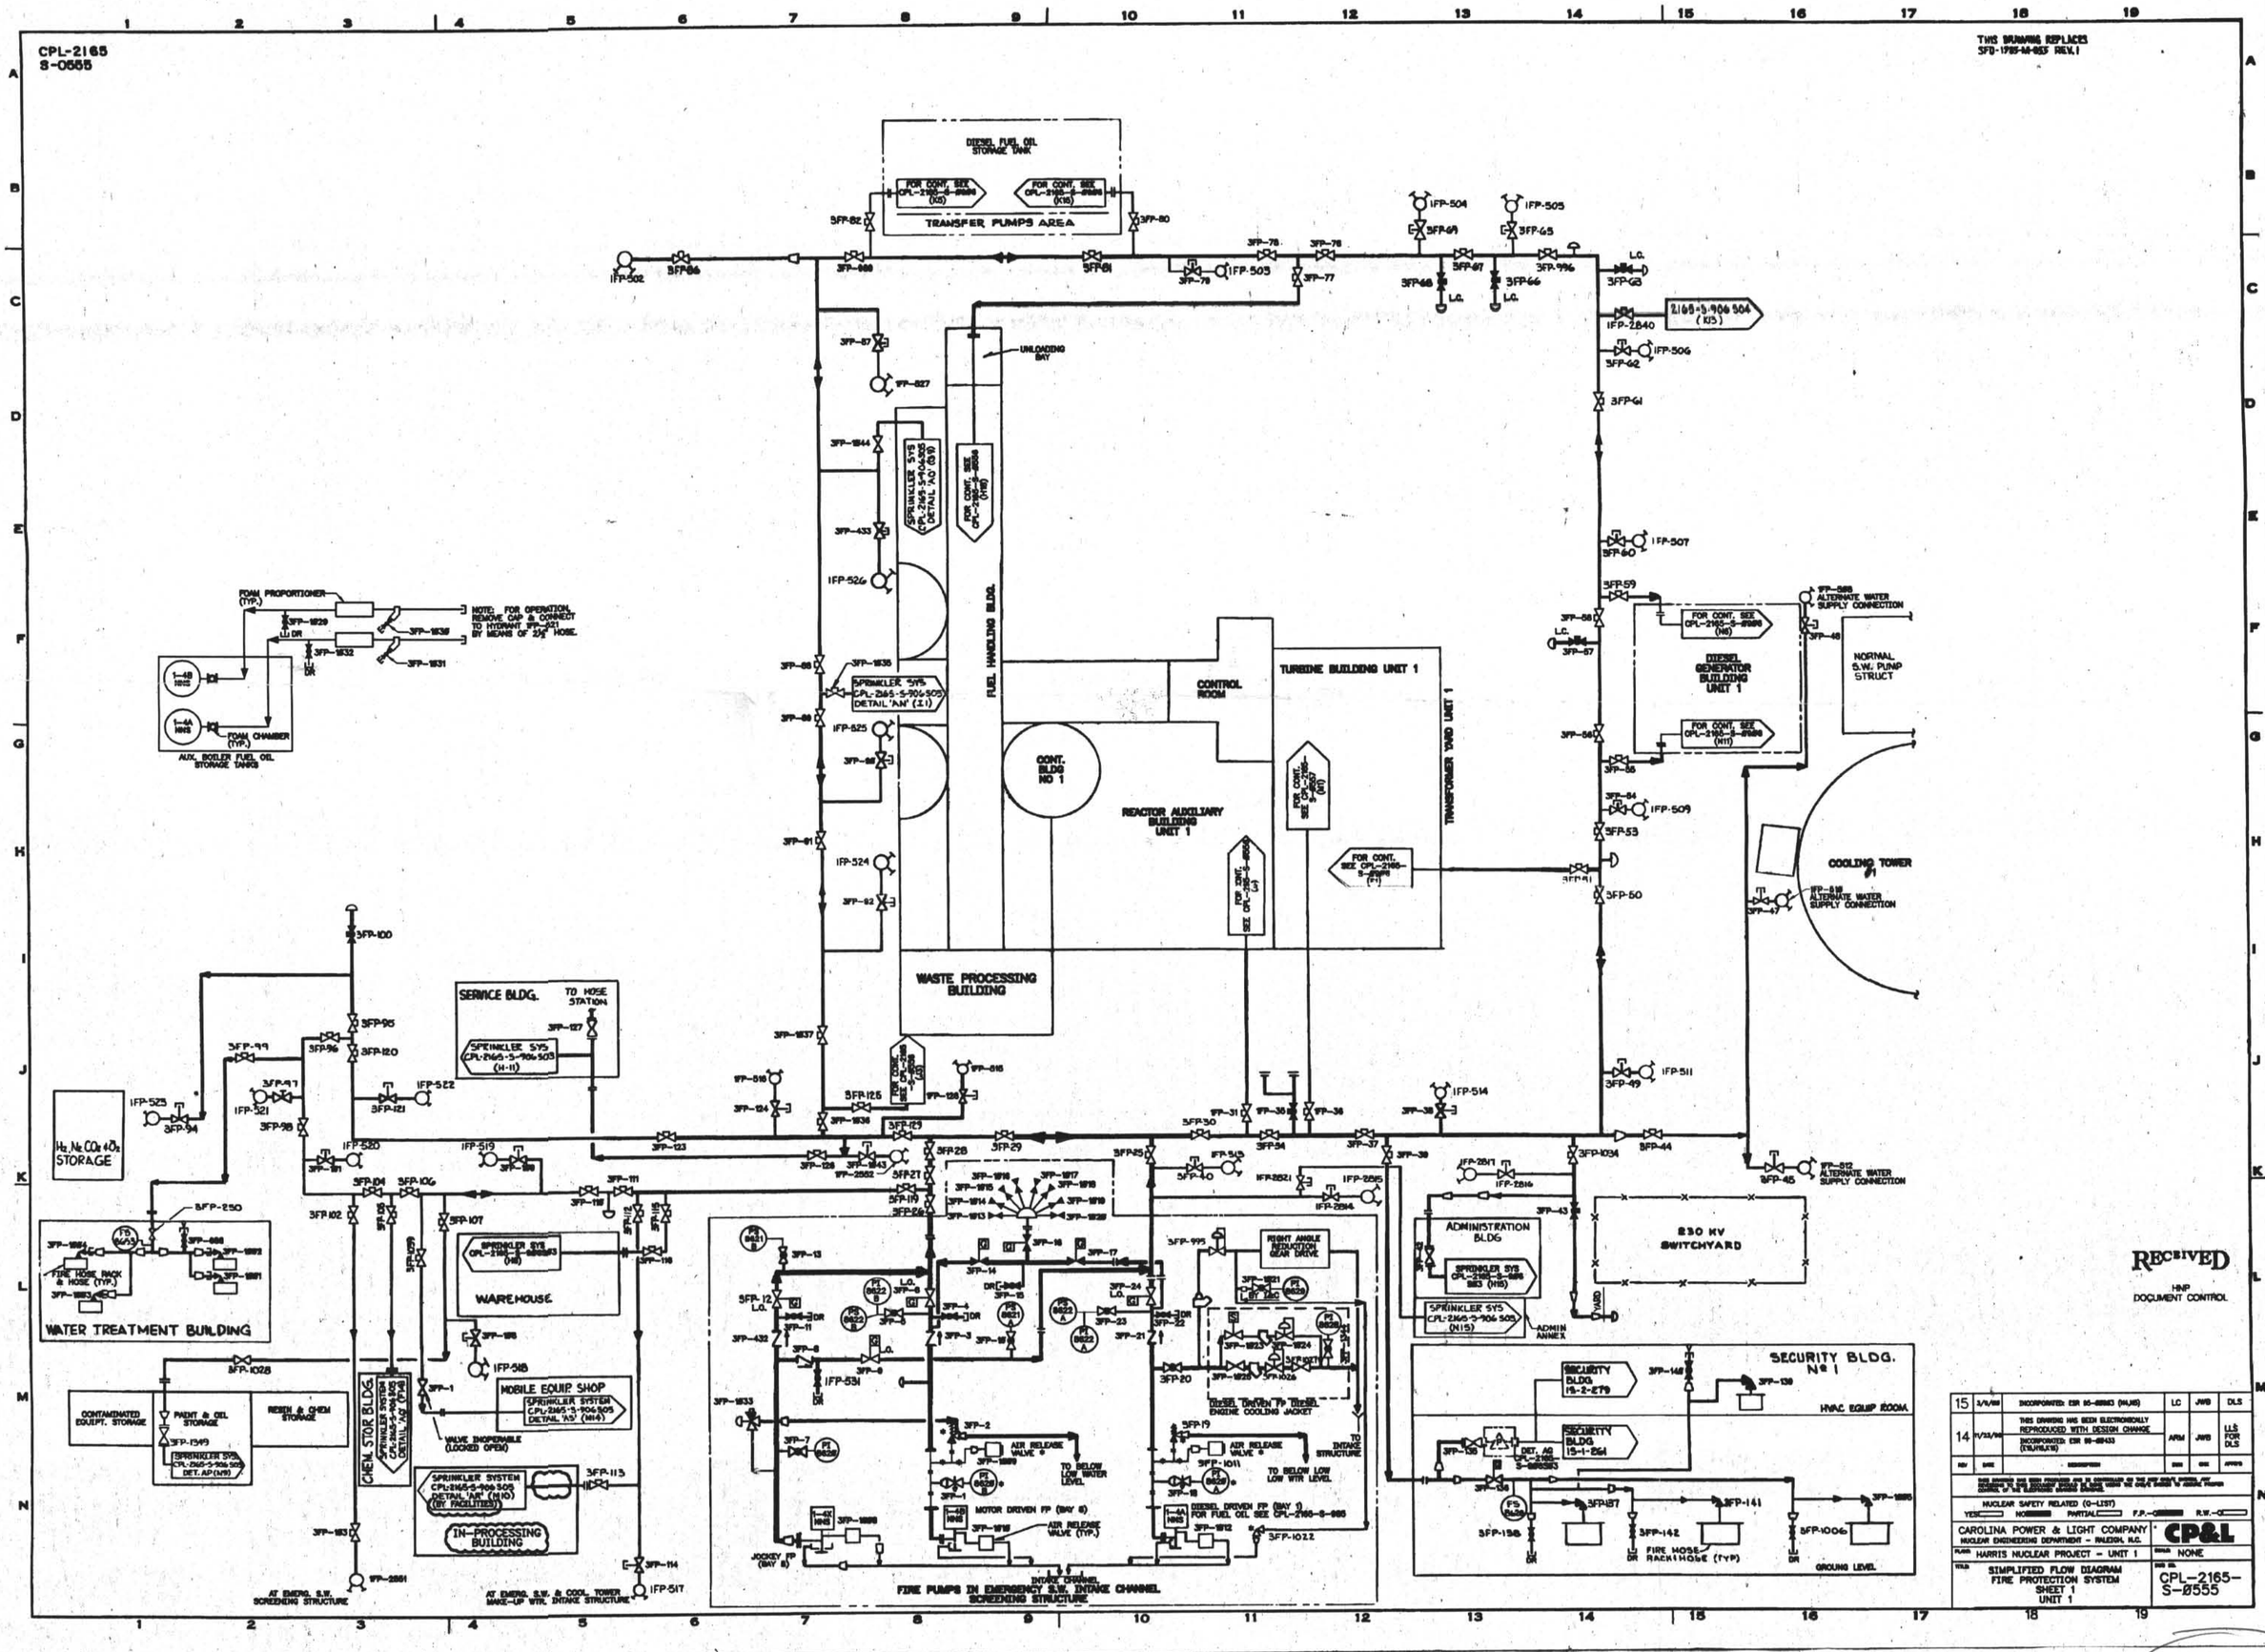

RECEIVED
HNP
DOCUMENT CONTROL

REV	DATE	DESCRIPTION	DWN	CKD	APPVD
15	3/8/88	INCORPORATED: ESR 86-00863 (MJ65)	LC	JWB	DLS
14	11/23/86	THIS DRAWING HAS BEEN ELECTRONICALLY REPRODUCED WITH DESIGN CHANGE	ARM	JWB	LLS FOR DLS
		INCORPORATED: ESR 86-00433 (EN/MH/LN)			

NUCLEAR SAFETY RELATED (Q-LIST)
YES ☐ NO ☒ PARTIAL ☐ F.P. ☐ R.W. ☐

CAROLINA POWER & LIGHT COMPANY
NUCLEAR ENGINEERING DEPARTMENT – RALEIGH, N.C.

CP&L

PLANT: HARRIS NUCLEAR PROJECT – UNIT 1

DRAWN: NONE

TITLE: SIMPLIFIED FLOW DIAGRAM FIRE PROTECTION SYSTEM SHEET 1 UNIT 1

DWG NO. CPL-2165-S-0555

D-7