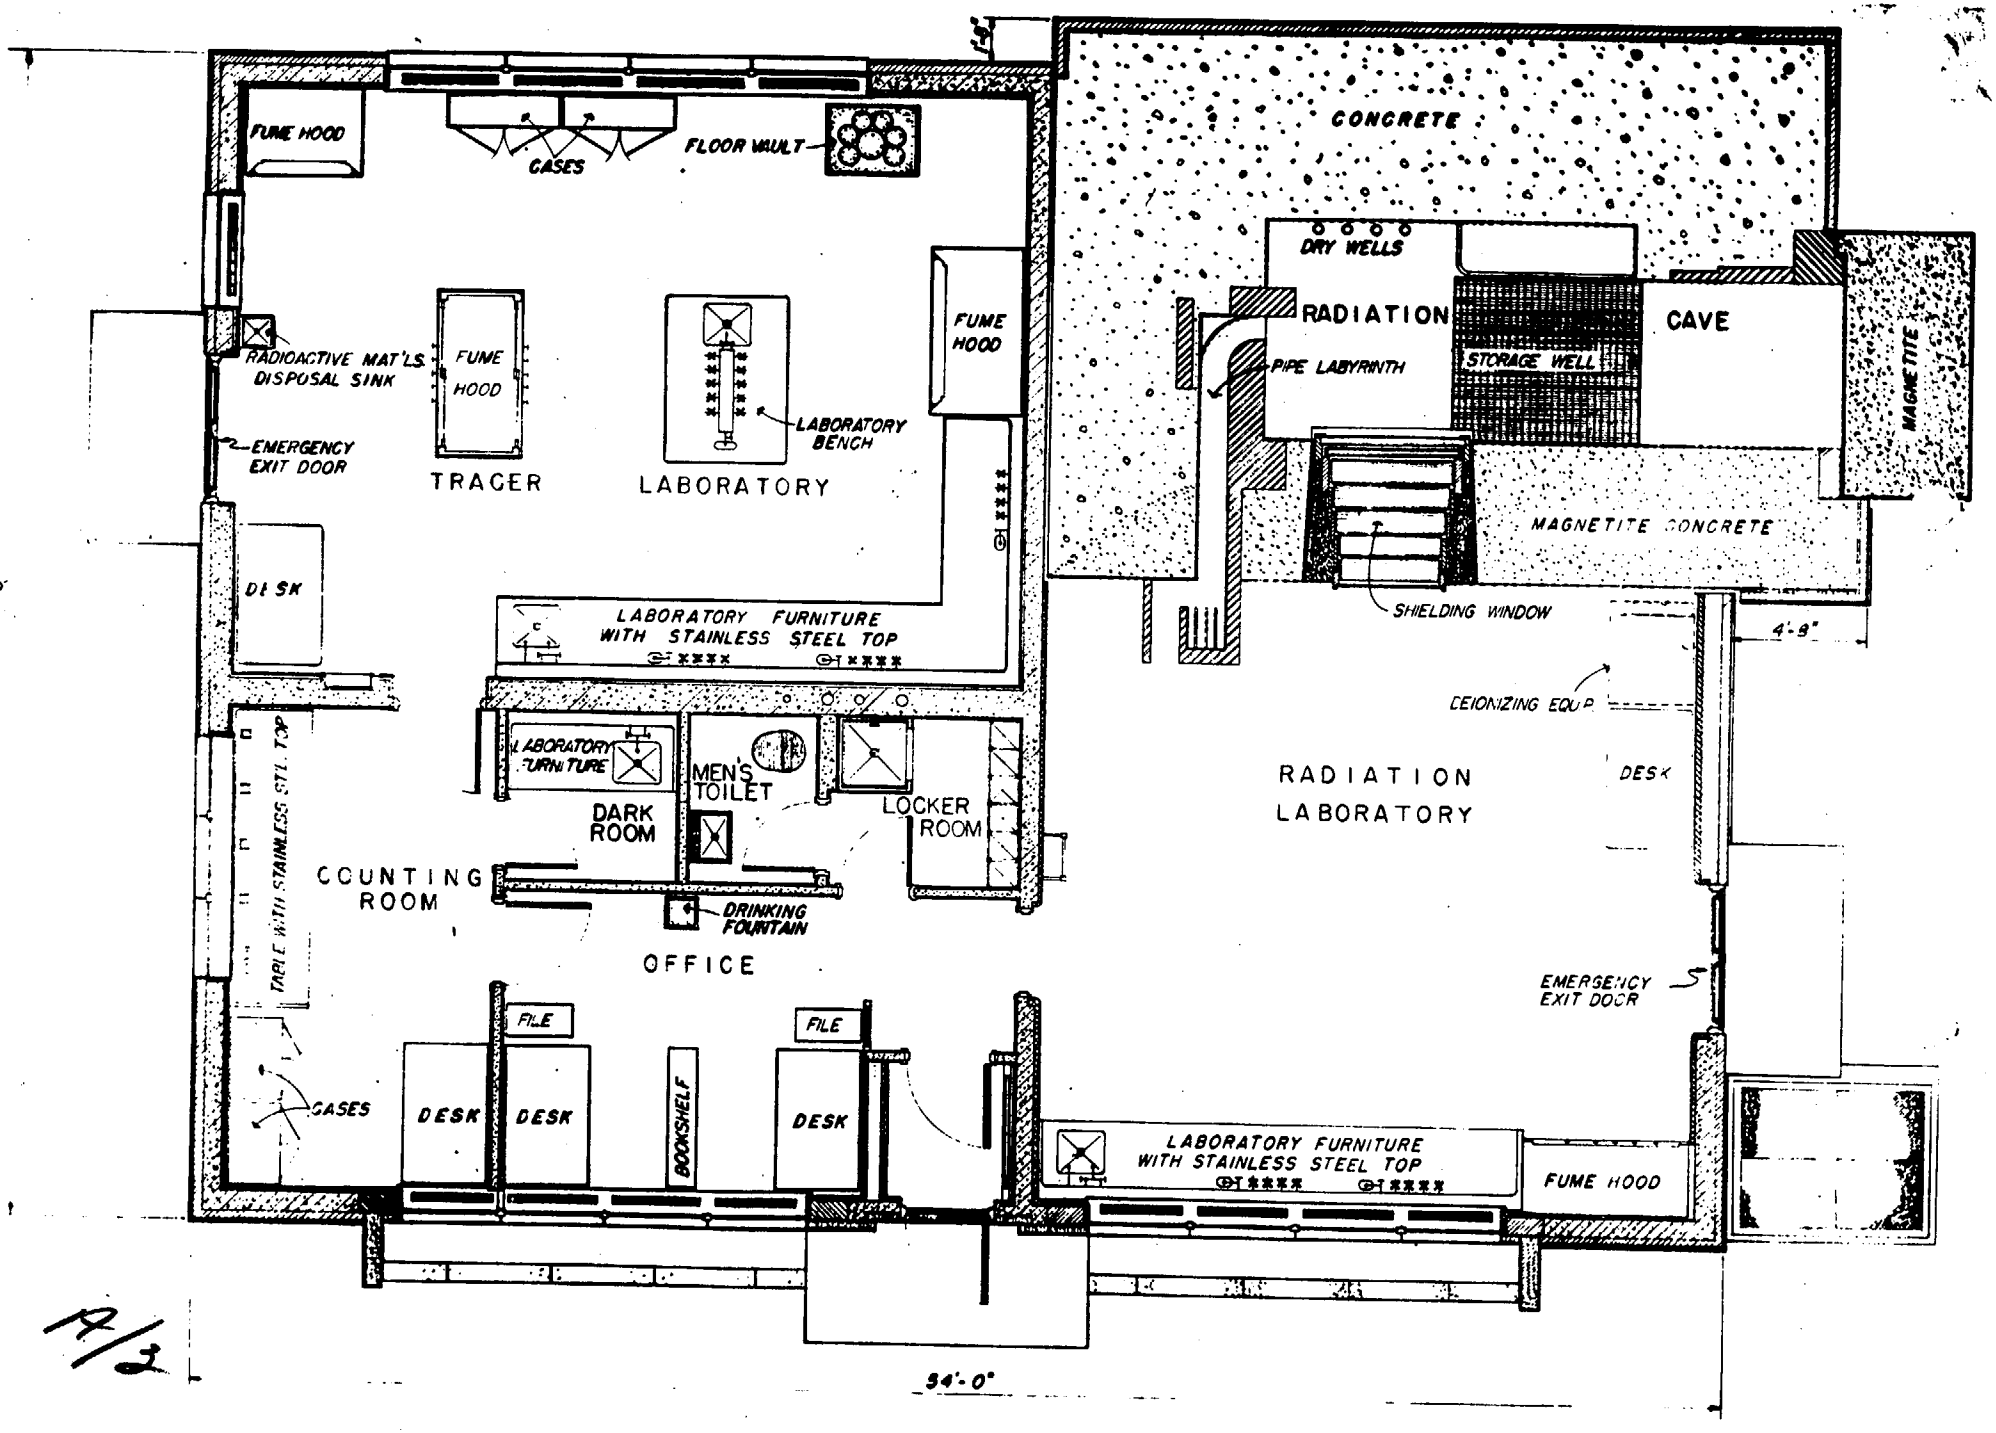

A/3

FLOOR PLAN - RADIATION LABORATORY BUILDING

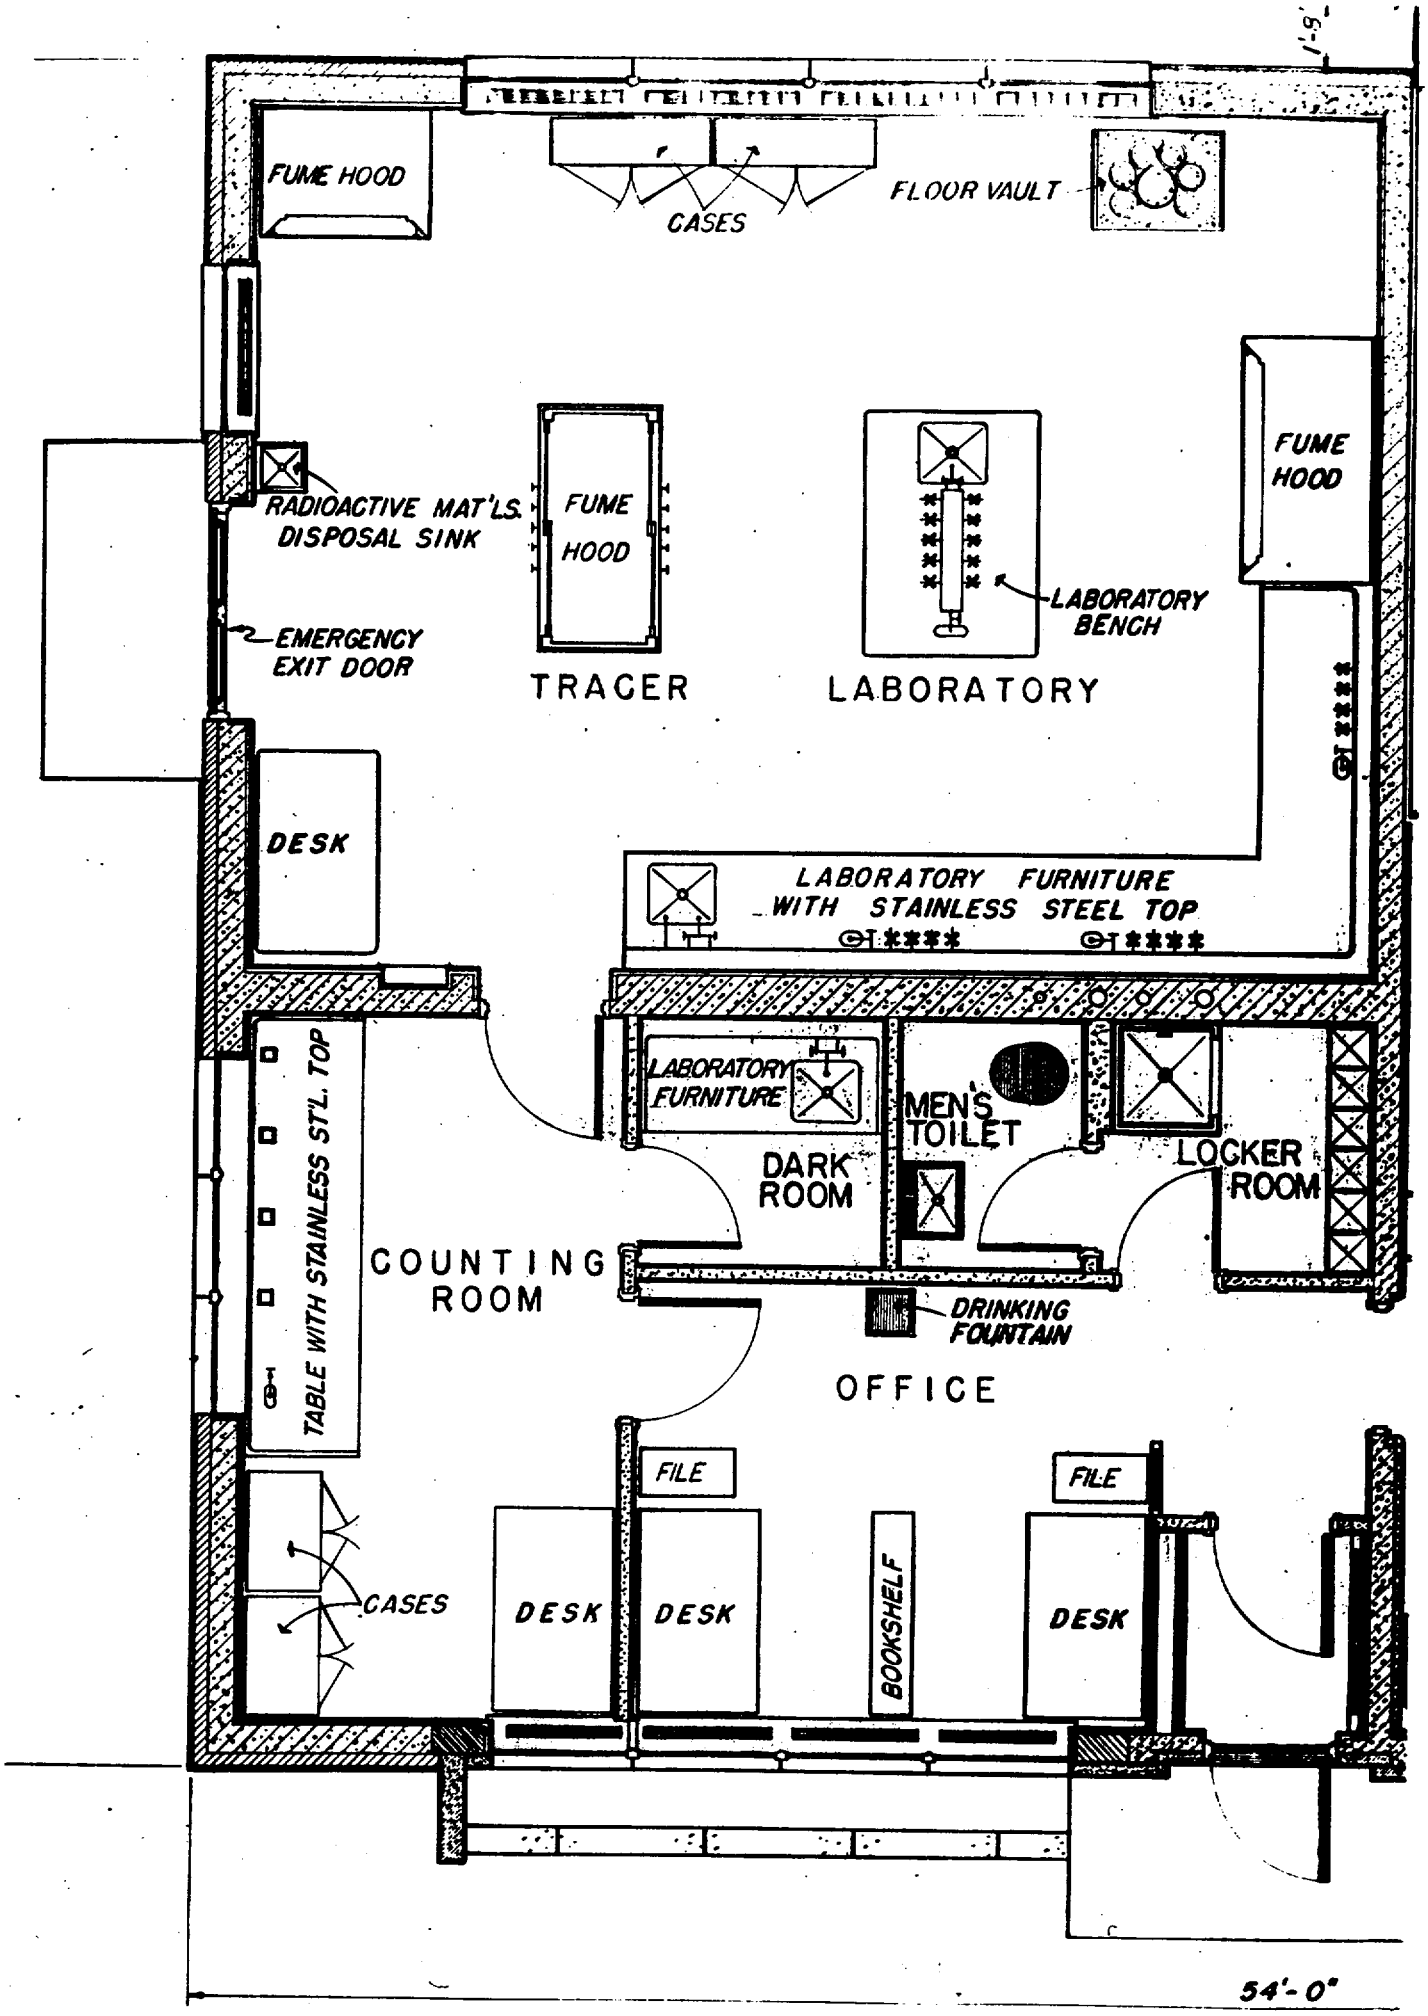
1'-9"
FUME HOOD
CASES
FLOOR VAULT
RADIOACTIVE MAT'LS. DISPOSAL SINK
FUME HOOD
LABORATORY BENCH
FUME HOOD
EMERGENCY EXIT DOOR
TRACER
LABORATORY
DESK
LABORATORY FURNITURE WITH STAINLESS STEEL TOP
LABORATORY FURNITURE
MEN'S TOILET
DARK ROOM
LOCKER ROOM
TABLE WITH STAINLESS ST'L. TOP
COUNTING ROOM
DRINKING FOUNTAIN
OFFICE
FILE
FILE
CASES
DESK
DESK
BOOKSHELF
DESK
54'-0"

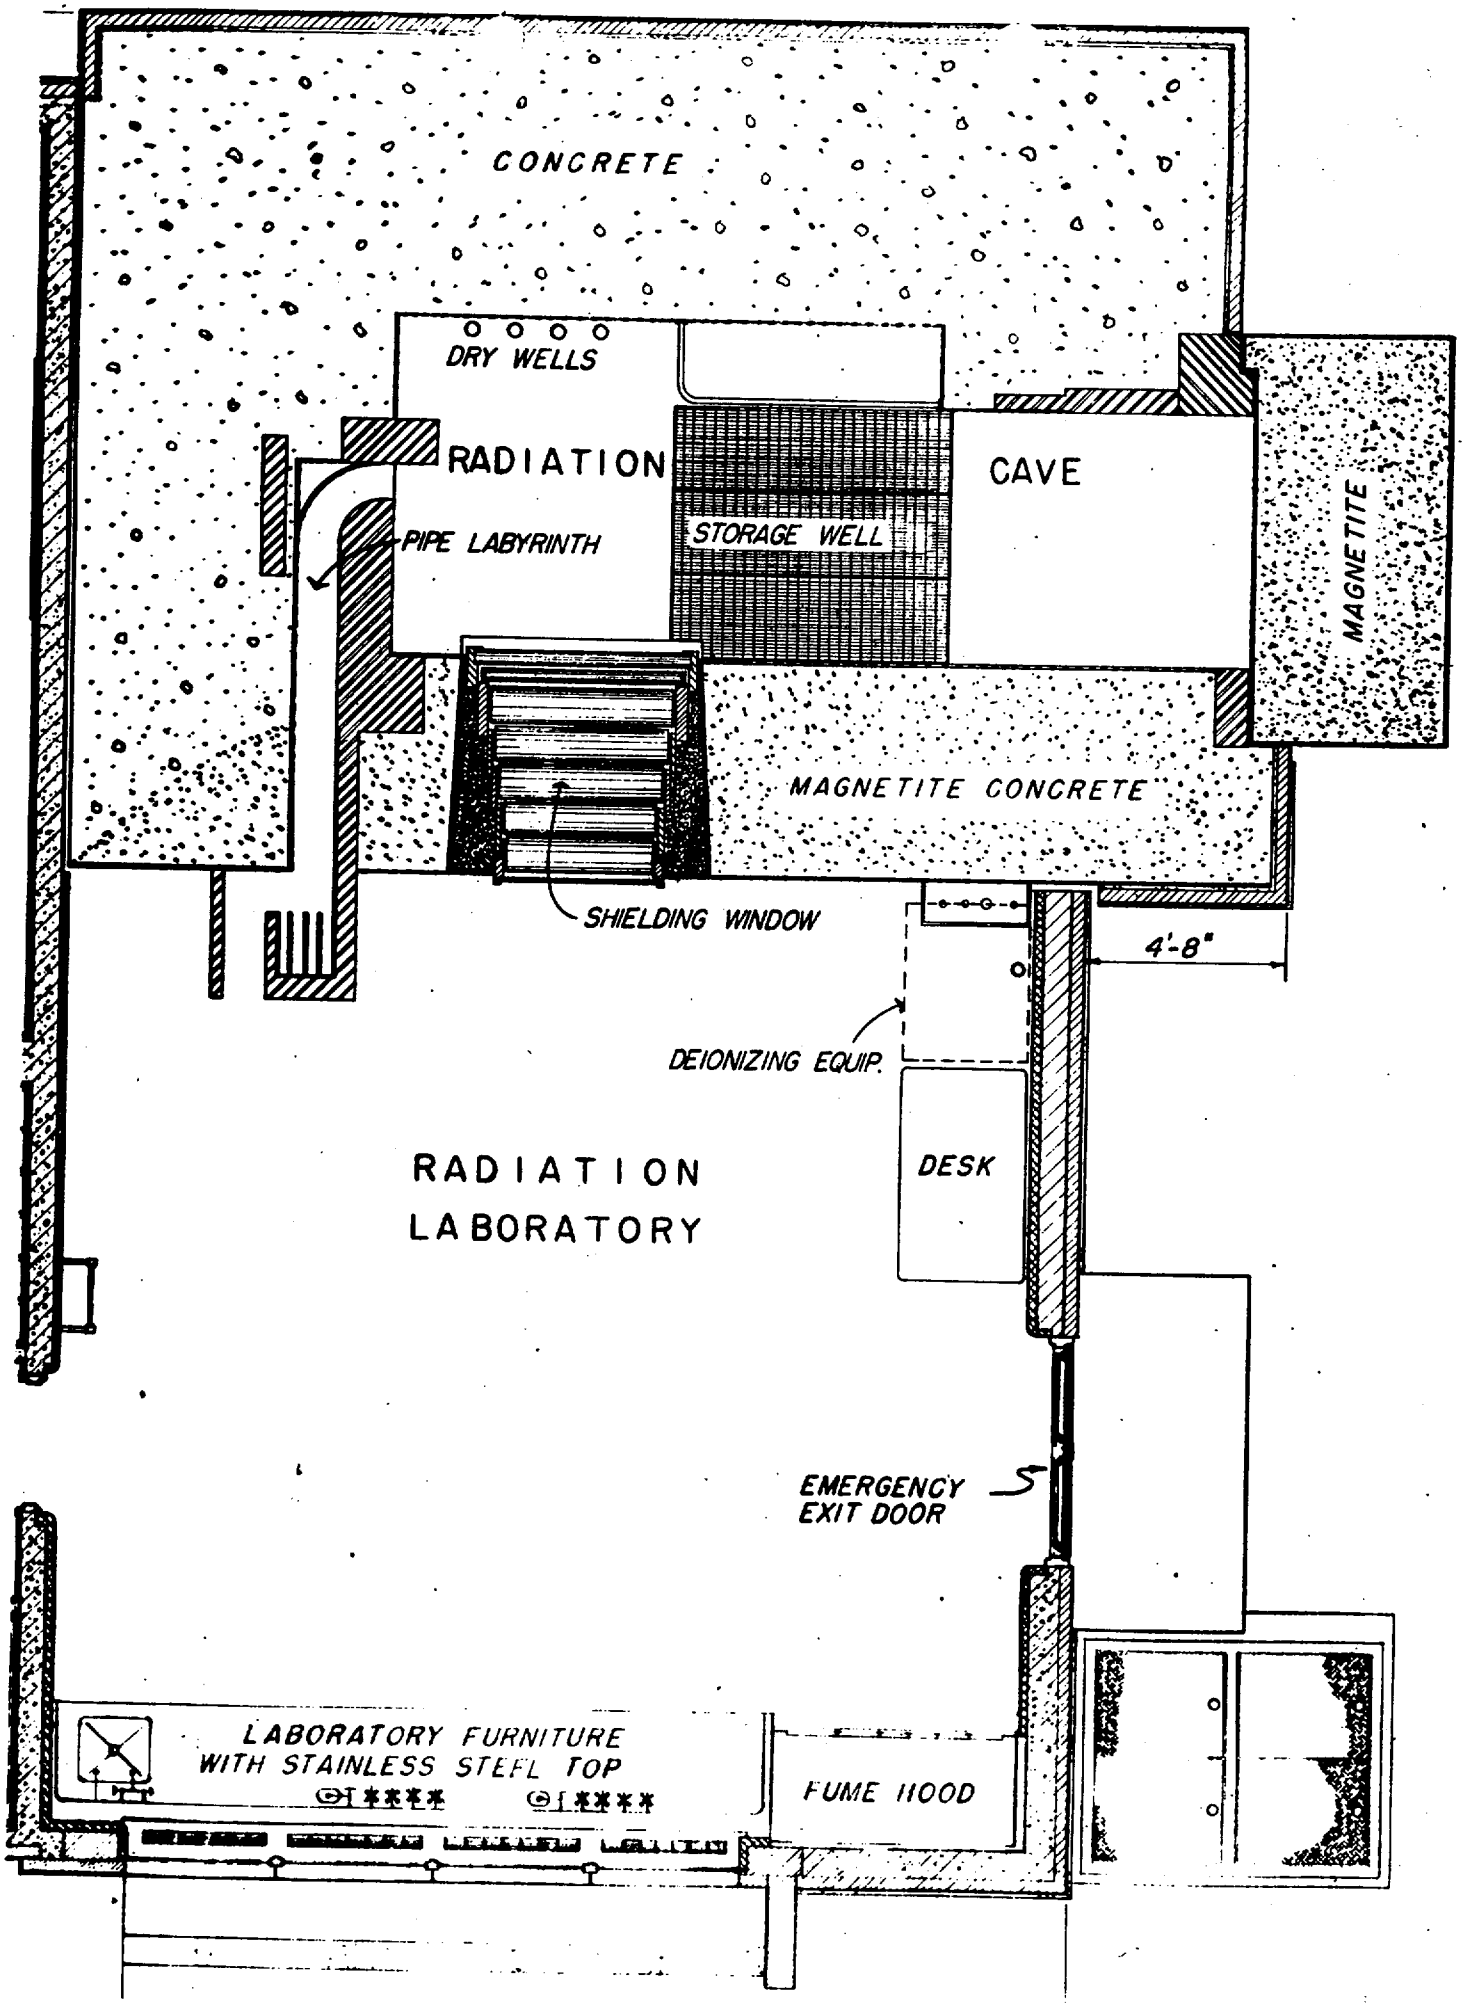
CONCRETE
DRY WELLS
RADIATION
CAVE
PIPE LABYRINTH
STORAGE WELL
MAGNETITE
MAGNETITE CONCRETE
SHIELDING WINDOW
4'-8"
DEIONIZING EQUIP.
DESK
RADIATION
LABORATORY
EMERGENCY
EXIT DOOR
LABORATORY FURNITURE
WITH STAINLESS STEEL TOP
FUME HOOD