05996-DY-31

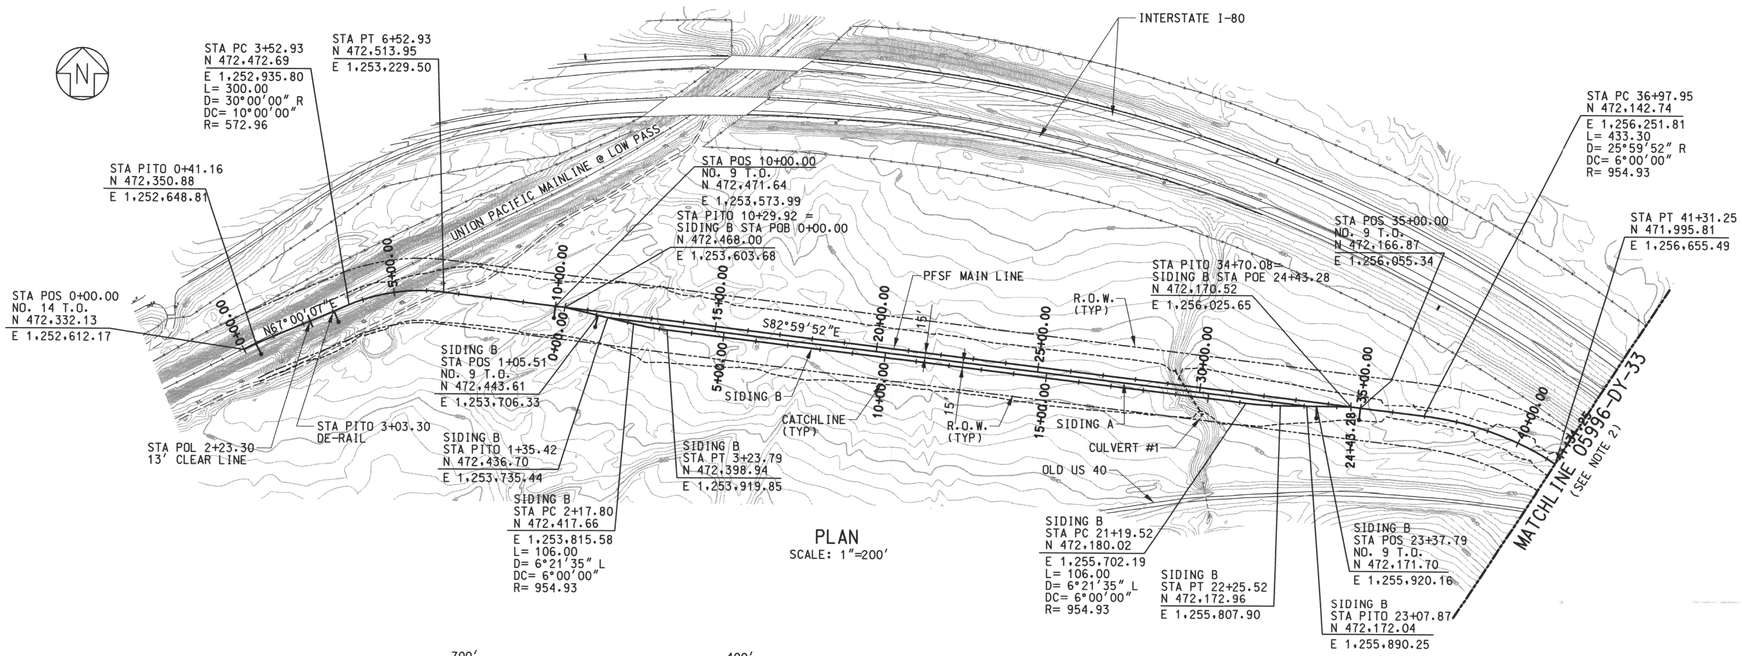

PLAN
SCALE: 1"=200'

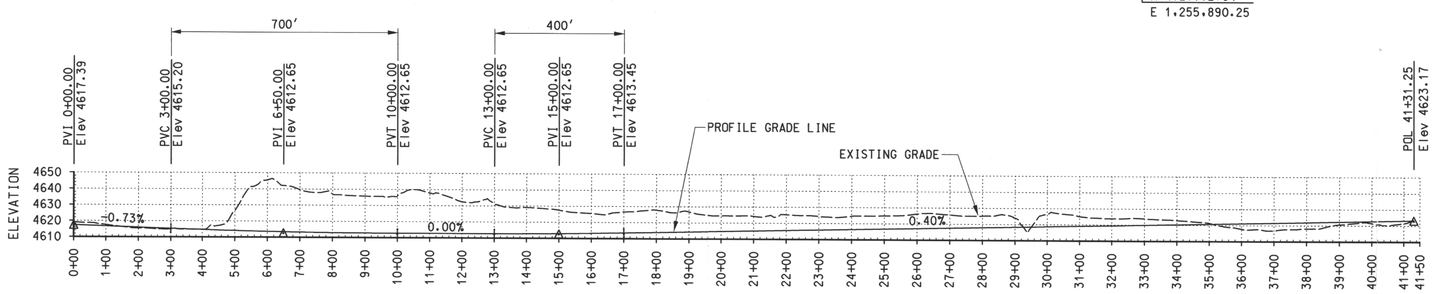

PROFILE
SCALE: 1"=200' (HOR)
1"=40' (VERT)

9909230143

APERTURE CARD

Docket # 72-22
Accession # 9909170192
Date 8/31/99 of Ltr
Regulatory Docket

NOTES:

1. FOR GENERAL NOTES, LEGEND AND REFERENCE DRAWINGS, SEE DRAWING 05996-DY-30.
2. RAIL SIDING STA 41+31.25 IS MAIN RAIL STA 0+00.00 ON DRAWING 05996-DY-33.
3. FOR CULVERT LOCATIONS AND SIZES, SEE CULVERT SCHEDULE ON DRAWING 05996-DY-49.
4. COMPUTATIONS BASED ON ARC DEFINITION.
5. FOR TYPICAL TRACK AND SIDING SECTIONS, SEE DRAWING 05996-DY-32.

0 100 200 300 500
SCALE: 1" = 200'-0"

REVISION	DESCRIPTION
A	PRELIMINARY ISSUE- FOR BLM USE

PFSF UNION-PACIFIC MAINLINE/
PFSF SIDING PLAN AND PROFILE

PRIVATE FUEL STORAGE FACILITY
PRIVATE FUEL STORAGE, LLC
STONE & WEBSTER ENGINEERING CORPORATION
DENVER, COLORADO

DRAWING NUMBER 05996-DY-31-A

DESIGN BY R. EDLER | DRAWN BY R. EDLER | SWEC J.O. NO. 0599602 | FILE NO. PFSDY31.DGN
DSGN CHK'D BY D.W. HAYES | CHK'D BY W.B. SWIGERT

9909230143

D-2