05996-DY-33

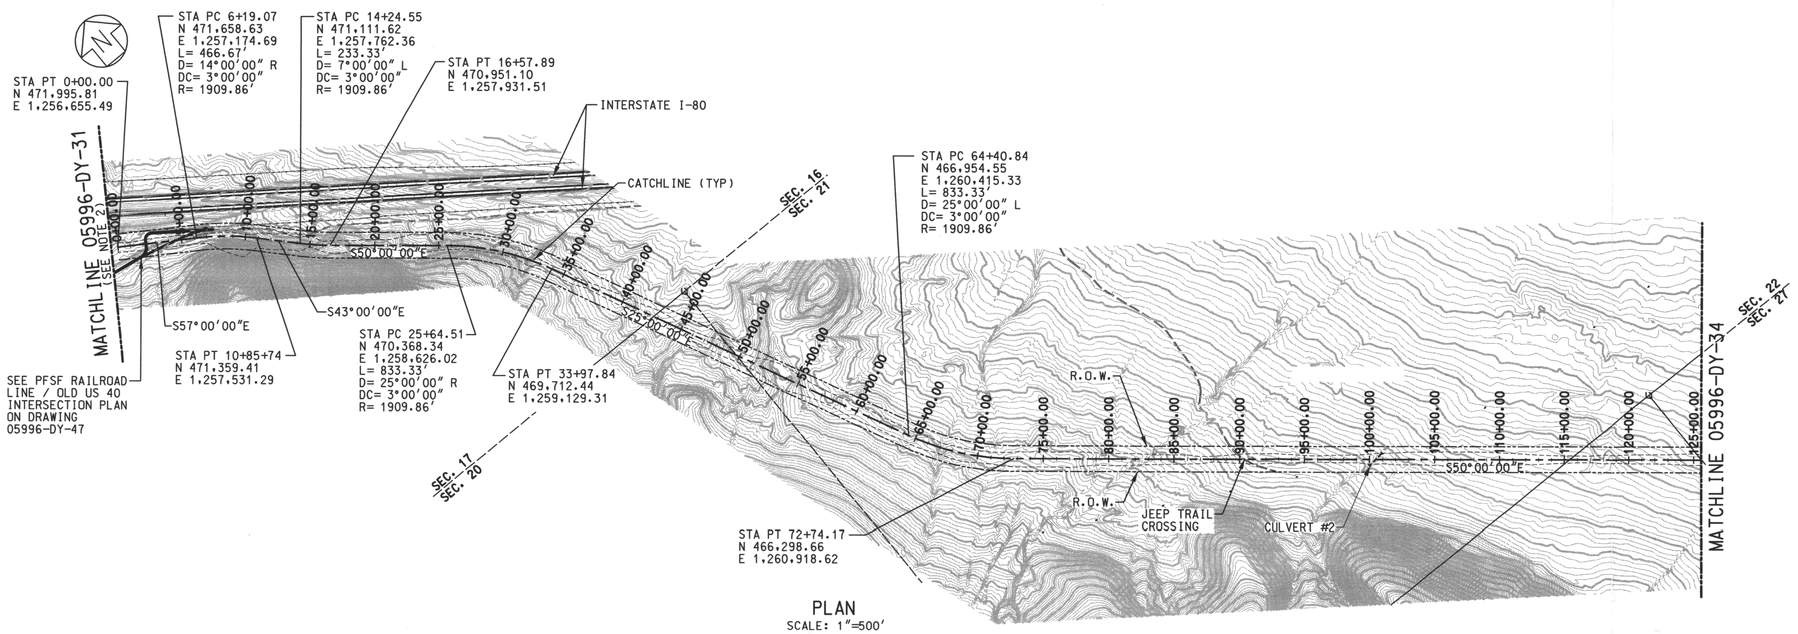

PLAN
SCALE: 1"=500'

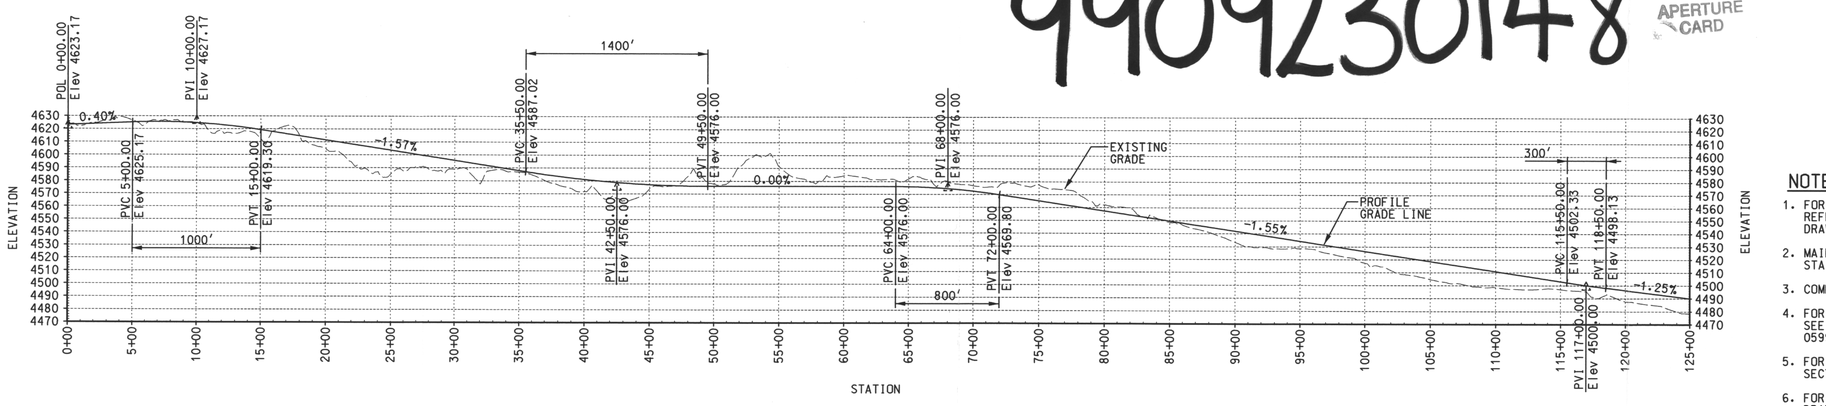

PROFILE
SCALE: 1"=500' (HOR)
1"=50' (VERT)

0 250 500 1000
SCALE: 1" = 500'-0"

9909230148

APERTURE CARD

Docket # 72-22
Accession # 9909210172
Date 8/21/99 of Ltr
Regulatory Docket File

NOTES:

1. FOR GENERAL NOTES, LEGEND AND REFERENCE DRAWINGS, SEE DRAWING 05996-DY-30.
2. MAIN RAIL STA 0+00.00 IS RAIL SIDING STA 41+31.25 ON DRAWING 05996-DY-31.
3. COMPUTATIONS BASED ON ARC DEFINITION.
4. FOR CULVERT LOCATIONS AND SIZES, SEE CULVERT SCHEDULE ON DRAWING 05996-DY-49.
5. FOR TRACK SECTION, SEE TYPICAL TRACK SECTION ON DRAWING 05996-DY-32.
6. FOR TYPICAL JEEP TRAIL CROSSING, SEE DRAWING 05996-DY-48.

REVISION	DESCRIPTION	DRAWN
		BY CKD
		DESIGN BY CKD
		RESP LEAD
		APPR DATE

ARCH | CIVIL | CONC | STL | L & P | INST | P.S. | S.A. | FAC | ELEC | MAT'L

REVISION	DESCRIPTION	DRAWN
A	PRELIMINARY ISSUE- FOR BLM USE	BY RKE 8/2/99
		DESIGN BY RKE 8/2/99
		RESP LEAD JJC 8/2/99
		APPR DATE JJC 8/2/99

ARCH | CIVIL | CONC | STL | L & P | INST | P.S. | S.A. | FAC | ELEC | MAT'L

PFSF RAILROAD LINE
PLAN & PROFILE- SHEET 1

PRIVATE FUEL STORAGE FACILITY
PRIVATE FUEL STORAGE, LLC
STONE & WEBSTER ENGINEERING CORPORATION
DENVER, COLORADO

DRAWING NUMBER 05996-DY-33-A

DESIGN BY R. EDLER	DRAWN BY R. EDLER	SWEC E.C. NO.	FILE NO.	PCT
DSGN CHK'D BY D.W. HAYES	CHK'D BY R.D. SMIGERT	0599602	PFSDY33.DGN	

9909230148

D-4