05996-DY-34

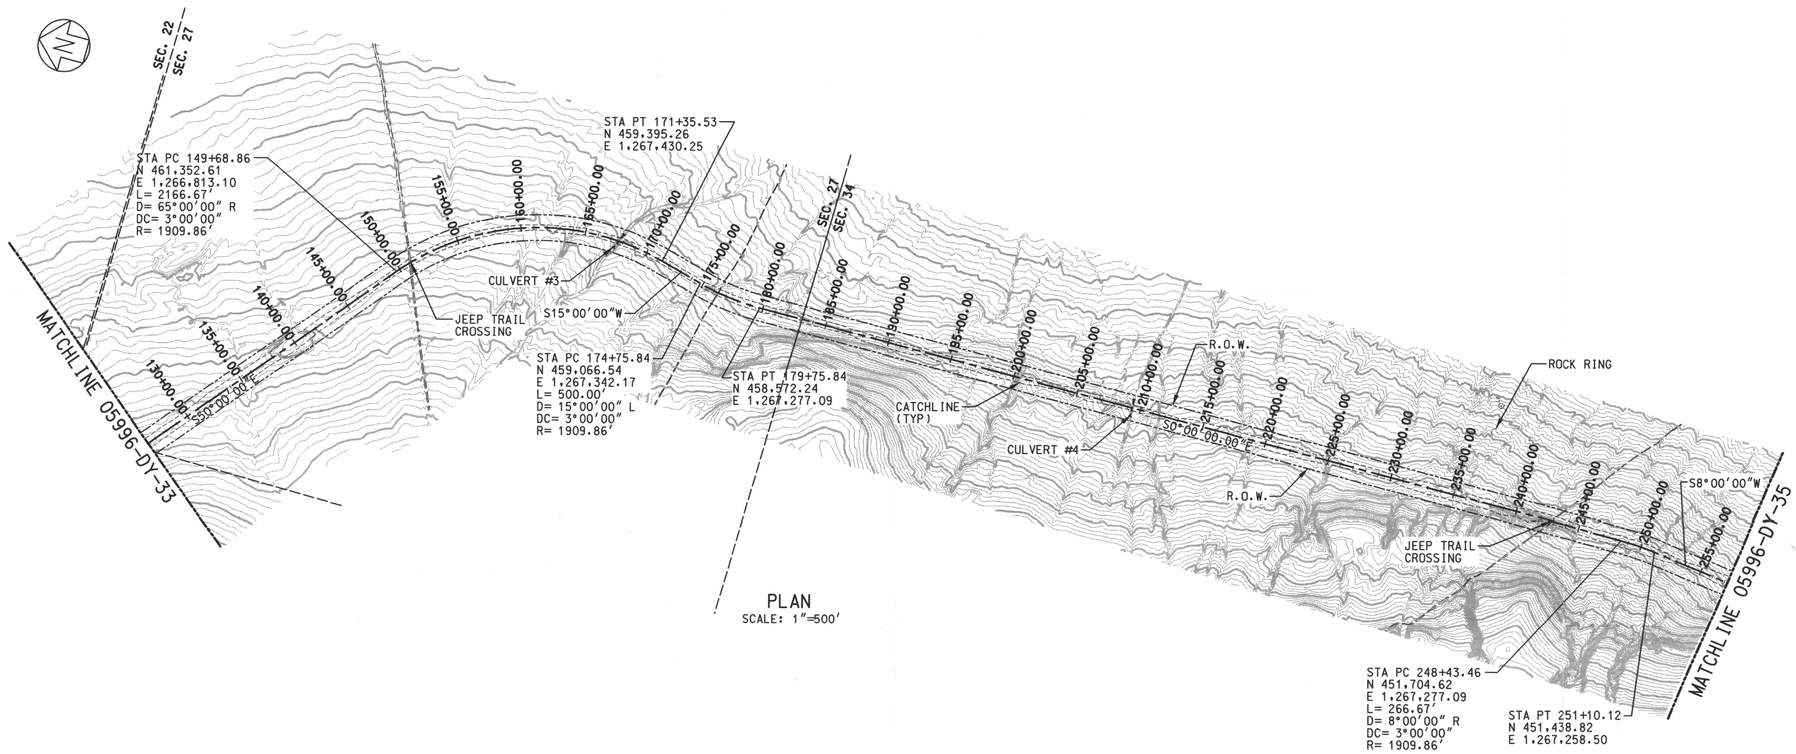

PLAN
SCALE: 1"=500'

9909230151

APERTURE CARD

Docket # 72-22
Accession # 9909230151
Date 8/31/99 of Ltr
Regulatory Docket File

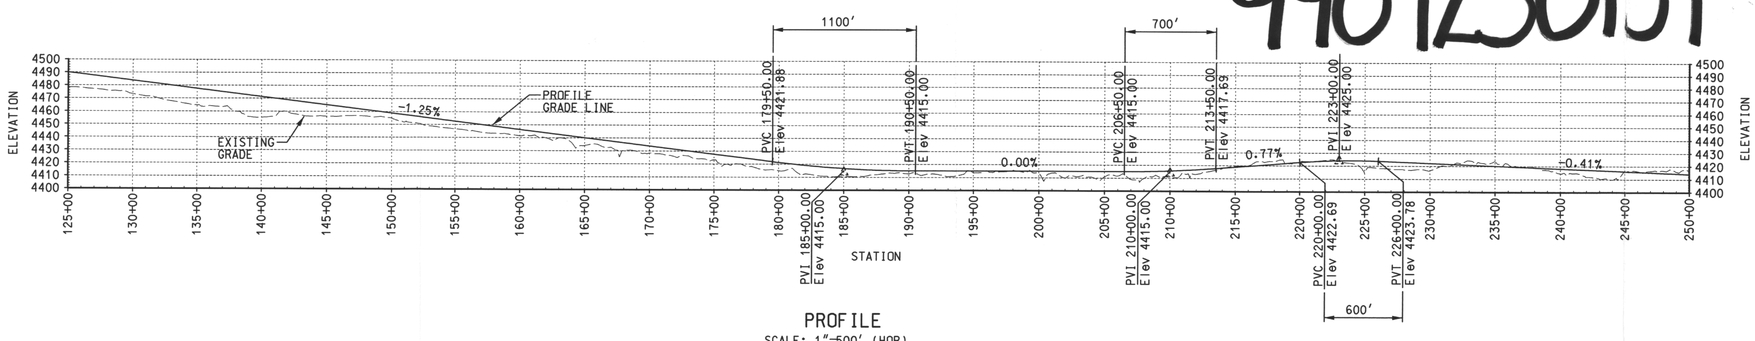

PROFILE
SCALE: 1"=500' (HOR)
1"=50' (VERT)

0 250 500 1000
SCALE: 1" = 500'-0"

NOTES:

1. FOR GENERAL NOTES, LEGEND AND REFERENCE DRAWINGS, SEE DRAWING 05996-DY-30.
2. COMPUTATIONS BASED ON ARC DEFINITION.
3. FOR CULVERT LOCATIONS AND SIZES, SEE CULVERT SCHEDULE ON DRAWING 05996-DY-49.
4. FOR TRACK SECTION, SEE TYPICAL TRACK SECTION ON DRAWING 05996-DY-32.
5. FOR TYPICAL JEEP TRAIL CROSSING, SEE DRAWING 05996-DY-48.

REVISION	DESCRIPTION	DRAWN	REVISION	DESCRIPTION	DRAWN	REVISION	DESCRIPTION	DRAWN	REVISION	DESCRIPTION	DRAWN	REVISION	DESCRIPTION	DRAWN	REVISION A	DESCRIPTION	DRAWN
		BY CKD			BY CKD			BY CKD			BY CKD			BY CKD		PRELIMINARY ISSUE- FOR BLM USE	BY CKD
		DESIGN			DESIGN			DESIGN			DESIGN			DESIGN			DESIGN
		BY CKD			BY CKD			BY CKD			BY CKD			BY CKD			BY CKD
		RESP LEAD			RESP LEAD			RESP LEAD			RESP LEAD			RESP LEAD			RESP LEAD
		APPR DATE			APPR DATE			APPR DATE			APPR DATE			APPR DATE			APPR DATE
ARCH CIVIL CONC STL L & P INST P.S. S.A. FAC ELEC MAT'L			ARCH CIVIL CONC STL L & P INST P.S. S.A. FAC ELEC MAT'L			ARCH CIVIL CONC STL L & P INST P.S. S.A. FAC ELEC MAT'L			ARCH CIVIL CONC STL L & P INST P.S. S.A. FAC ELEC MAT'L			ARCH CIVIL CONC STL L & P INST P.S. S.A. FAC ELEC MAT'L			ARCH CIVIL CONC STL L & P INST P.S. S.A. FAC ELEC MAT'L		

PFSF RAILROAD LINE
PLAN & PROFILE- SHEET 2

PRIVATE FUEL STORAGE FACILITY
PRIVATE FUEL STORAGE, LLC
STONE & WEBSTER ENGINEERING CORPORATION
DENVER, COLORADO

DRAWING NUMBER 05996-DY-34-A

DESIGN BY R. EDLER
DSGN CHK'D BY D.W. HAYES
DRAWN BY R. EDLER
CHK'D BY K.S. SWIGERT
SWEC J.O. NO. 0599602
FILE NO. PFSDY34.DGN
PCT

9909230151

D-5