05996-DY-35

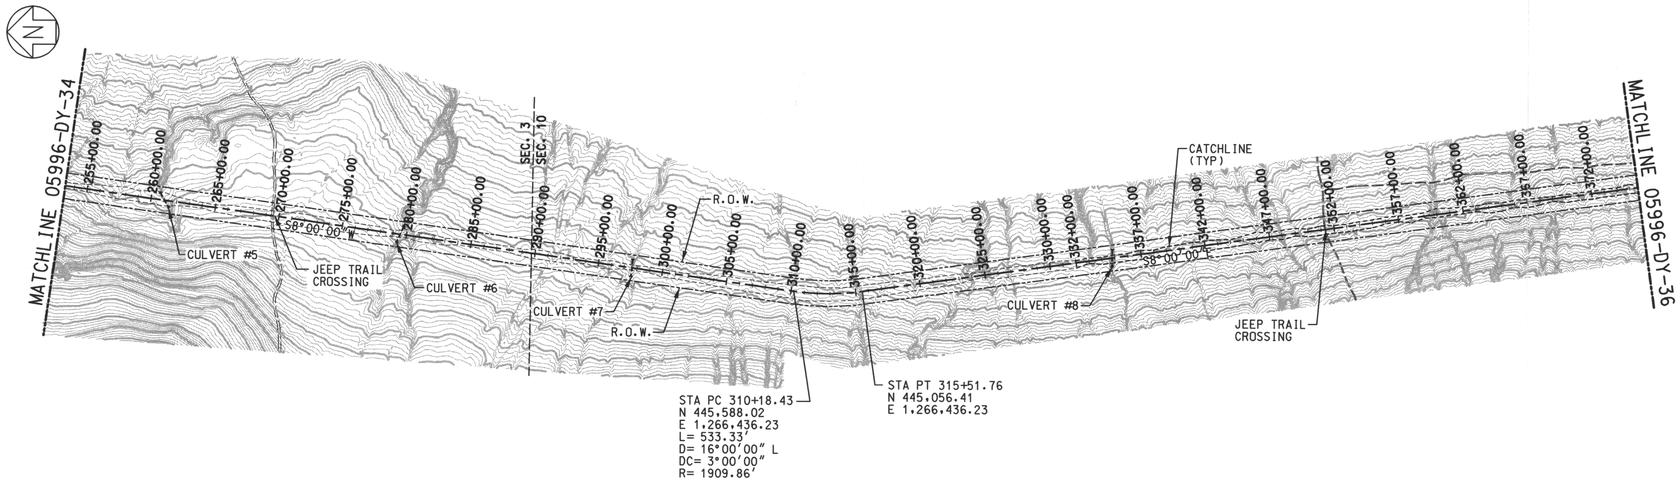

PLAN
SCALE: 1"=500'

9909230153

APERTURE CARD

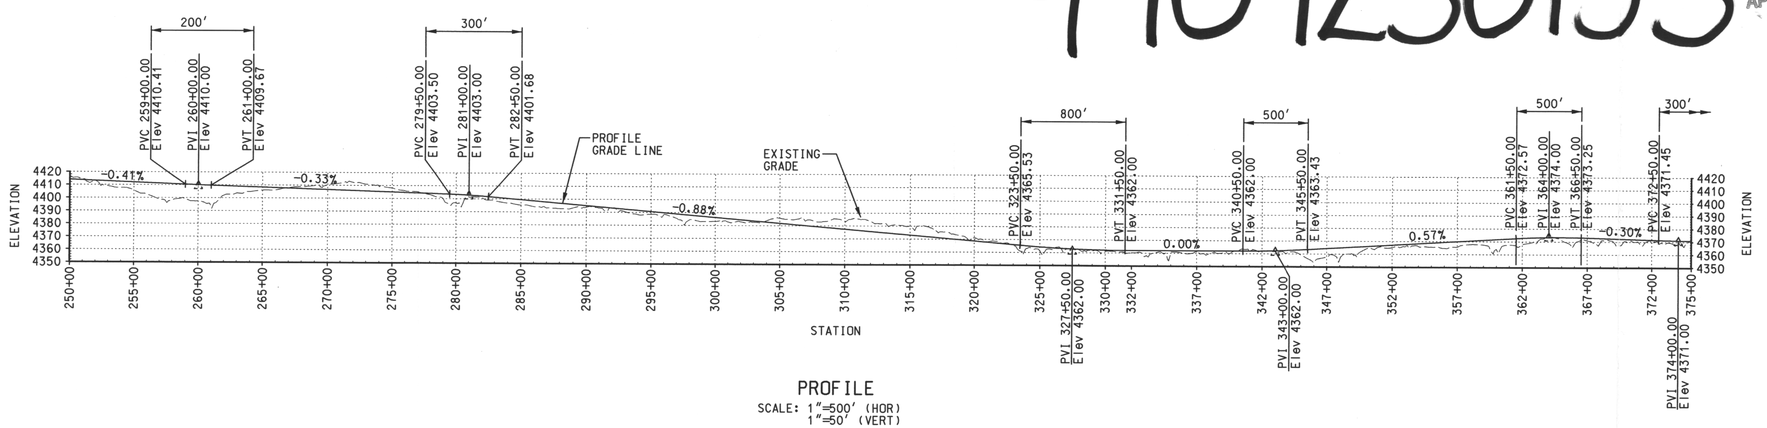

PROFILE
SCALE: 1"=500' (HOR)
1"=50' (VERT)

Docket # 72-22
Accession # 9909230153
Date 8/31/99 of Ltr
Regulatory Docket File

NOTES:

1. FOR GENERAL NOTES, LEGEND AND REFERENCE DRAWINGS, SEE DRAWING 05996-DY-30.
2. COMPUTATIONS BASED ON ARC DEFINITION.
3. FOR CULVERT LOCATIONS AND SIZES, SEE CULVERT SCHEDULE ON DRAWING 05996-DY-49.
4. FOR TRACK SECTION, SEE TYPICAL TRACK SECTION ON DRAWING 05996-DY-32.
5. FOR TYPICAL JEEP TRAIL CROSSING, SEE DRAWING 05996-DY-48.

0 250 500 1000
SCALE: 1" = 500'-0"

REVISION	DESCRIPTION
A	PRELIMINARY ISSUE- FOR BLM USE

DRAWN BY RE 8/31/99
DESIGN BY RE 8/31/99
REVIEW BY WBS 8/31/99
APPR BY JJC 8/31/99

PFSF RAILROAD LINE PLAN & PROFILE- SHEET 3

PRIVATE FUEL STORAGE FACILITY
PRIVATE FUEL STORAGE, LLC
STONE & WEBSTER ENGINEERING CORPORATION
DENVER, COLORADO

DRAWING NUMBER 05996-DY-35-A

DESIGN BY R. EDLER — DRAWN BY R. EDLER — SWEC J.O. NO. 0599602 — FILE NO. PFSDY35.DGN
DSGN CHK'D BY D.W. HAYES — CHK'D BY W.B. SWIGERT

9909230153

D-6