05996-DY-36

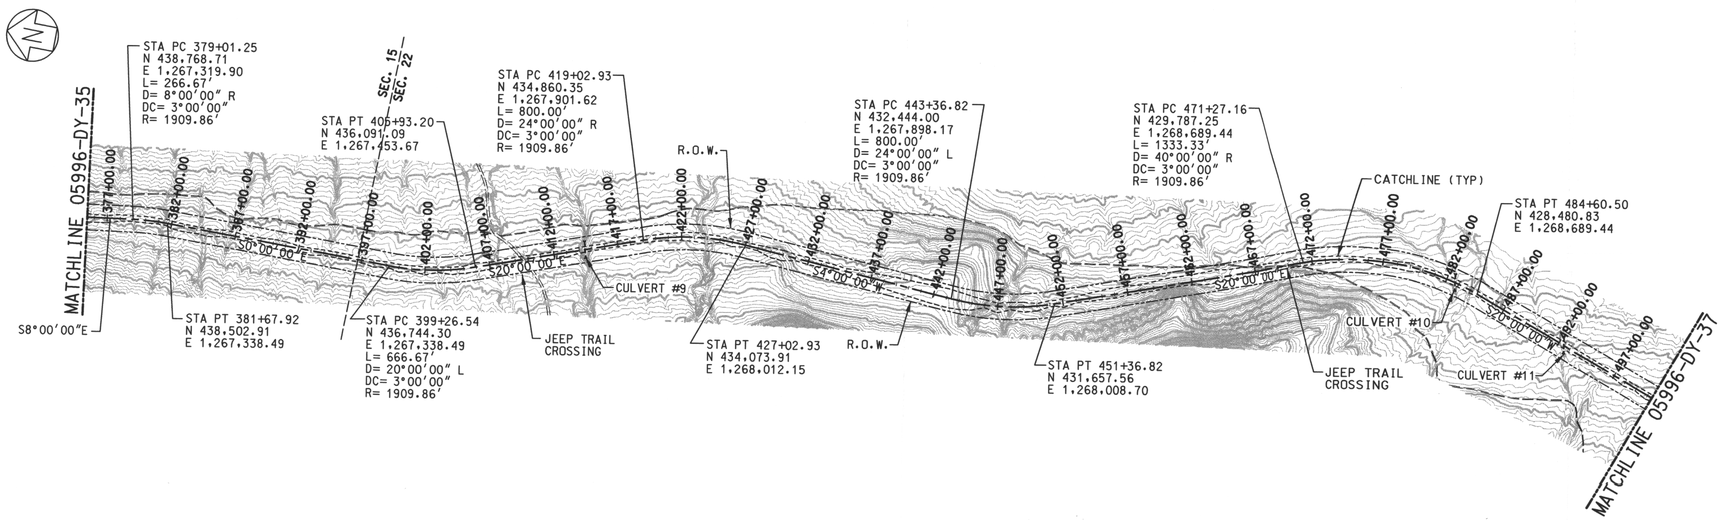

PLAN
SCALE: 1"=500'

9909230155

APERTURE CARD

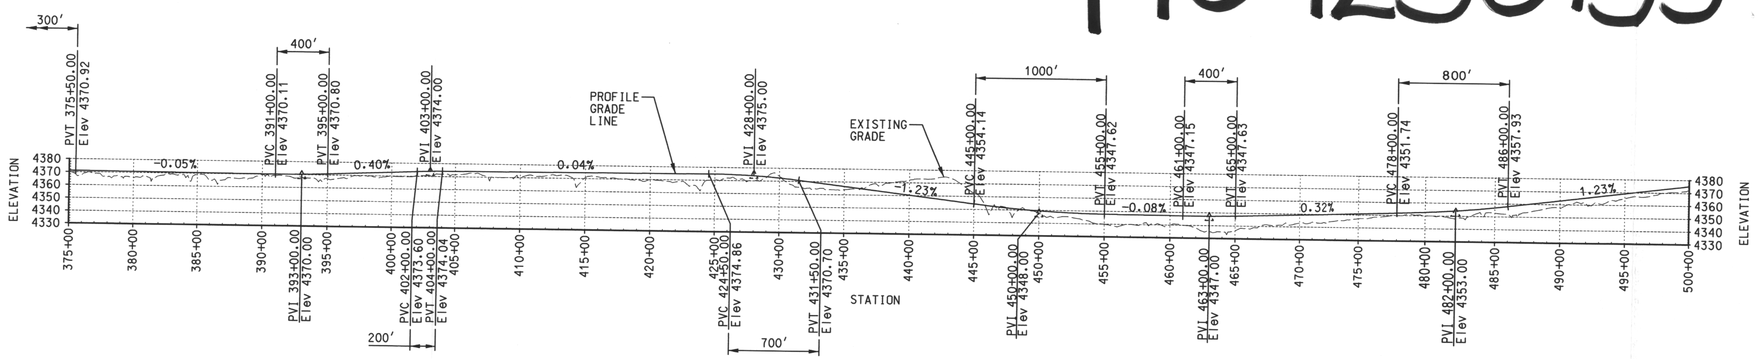

PROFILE
SCALE: 1"=500' (HOR)
1"=50' (VERT)

Docket # 72-22
Accession # 9809130182
Date 8/31/98 of Ltr
Regulatory Docket File

NOTES:

1. FOR GENERAL NOTES, LEGEND AND REFERENCE DRAWINGS, SEE DRAWING 05996-DY-30.
2. COMPUTATIONS BASED ON ARC DEFINITION.
3. FOR CULVERT LOCATIONS AND SIZES, SEE CULVERT SCHEDULE ON DRAWING 05996-DY-49.
4. FOR TRACK SECTION, SEE TYPICAL TRACK SECTION ON DRAWING 05996-DY-32.
5. FOR TYPICAL JEEP TRAIL CROSSING, SEE DRAWING 05996-DY-48.

0 250 500 1000
SCALE: 1" = 500'-0"

REVISION	DESCRIPTION
A.	PRELIMINARY ISSUE- FOR BLM USE

DRAWN BY RKE 8/31/98
DESIGN BY RKE 8/31/98
CHK'D BY MJK 8/31/98
APPR. 8/31/98
DATE

PFSF RAILROAD LINE
PLAN & PROFILE- SHEET 4

PRIVATE FUEL STORAGE FACILITY
PRIVATE FUEL STORAGE, LLC
STONE & WEBSTER ENGINEERING CORPORATION
DENVER, COLORADO

DRAWING NUMBER 05996-DY-36-A

DESIGN BY R. EDLER | DRAWN BY R. EDLER | CHK'D BY W.B. SWIGERT | DGGN CHK'D BY D.W. HAYES
SWEC J.O. NO. 0599602 | FILE NO. PFSDY36.DGN | PCT

9909230155

D-7