05996-DY-37

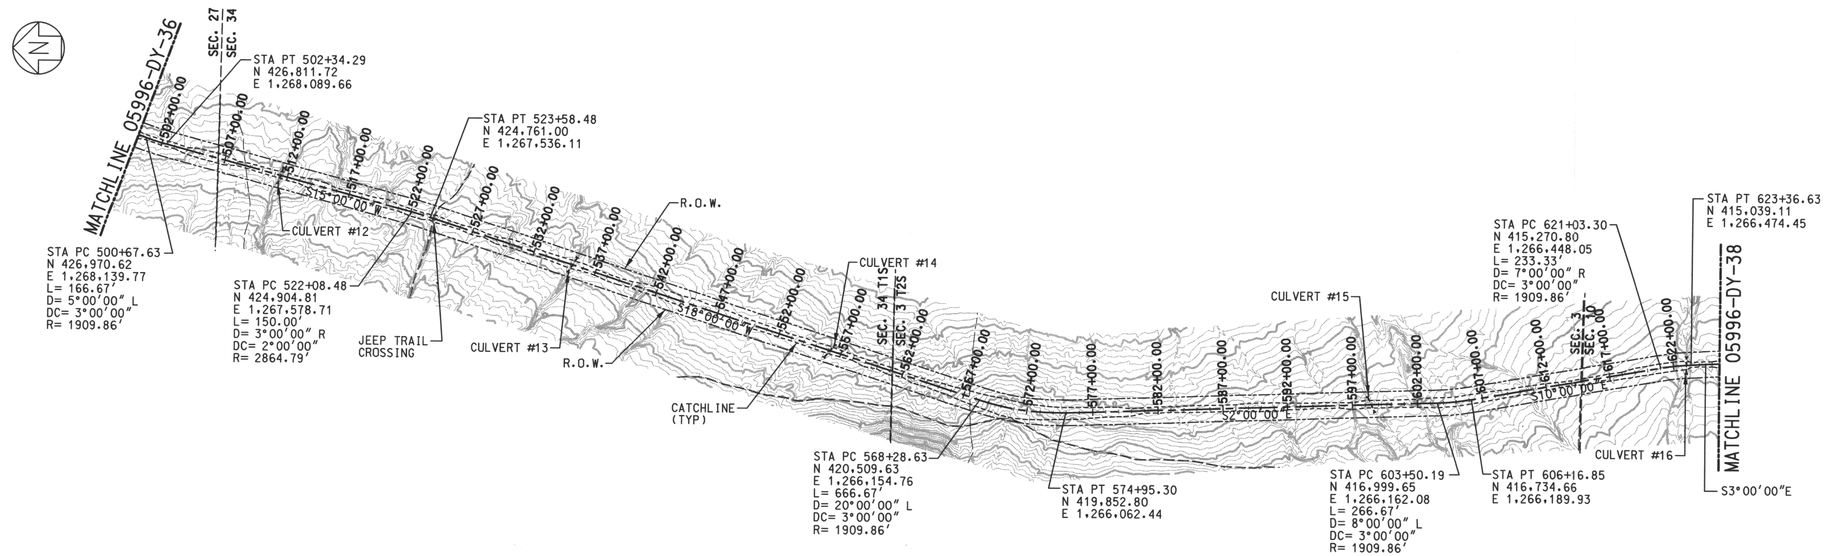

PLAN
SCALE: 1"=500'

9909230156

APERTURE CARD

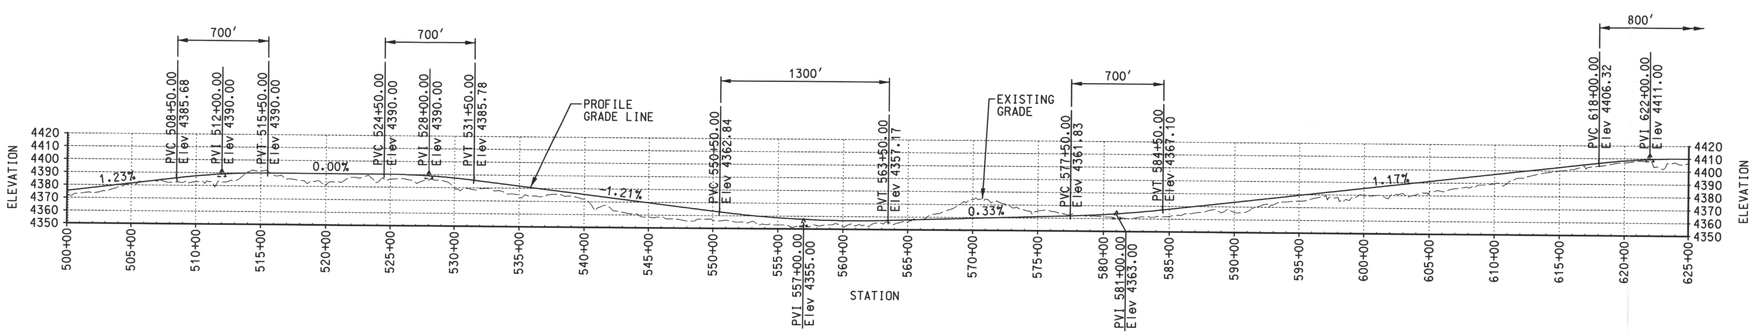

PROFILE
SCALE: 1"=500' (HOR)
1"=50' (VERT)

Docket # 72-22
Accession # 9909230156
Date 8/31/99 of Ltr
Regulatory Docket File

NOTES:

1. FOR GENERAL NOTES, LEGEND AND REFERENCE DRAWINGS, SEE DRAWING 05996-DY-30.
2. COMPUTATIONS BASED ON ARC DEFINITION.
3. FOR CULVERT LOCATIONS AND SIZES, SEE CULVERT SCHEDULE ON DRAWING 05996-DY-49.
4. FOR TRACK SECTION, SEE TYPICAL TRACK SECTION ON DRAWING 05996-DY-32.
5. FOR TYPICAL JEEP TRAIL CROSSING, SEE DRAWING 05996-DY-48.

0 250 500 1000
SCALE: 1" = 500'-0"

REVISION	DESCRIPTION

ARCH | CIVIL | CONC | STL | L & P | INST | P.S. | S.A. | FAC | ELEC | MAT'L

DRAWN: BY | CKD
DESIGN: BY | CKD
RESP | LEAD
APPR | DATE

REVISION	DESCRIPTION

ARCH | CIVIL | CONC | STL | L & P | INST | P.S. | S.A. | FAC | ELEC | MAT'L

DRAWN: BY | CKD
DESIGN: BY | CKD
RESP | LEAD
APPR | DATE

REVISION	DESCRIPTION
A	PRELIMINARY ISSUE- FOR BLM USE

ARCH | CIVIL | CONC | STL | L & P | INST | P.S. | S.A. | FAC | ELEC | MAT'L

DRAWN: BY | CKD
DESIGN: BY | CKD
RESP | LEAD
APPR | DATE

PFSF RAILROAD LINE
PLAN & PROFILE- SHEET 5

PRIVATE FUEL STORAGE FACILITY
PRIVATE FUEL STORAGE, LLC
STONE & WEBSTER ENGINEERING CORPORATION
DENVER, COLORADO

DRAWING NUMBER 05996-DY-37-A

DESIGN BY R. EDLER | DRAWN BY R. EDLER | SWEC J.O. NO. 0599602 | FILE NO. PFSDY37.DGN | PCT
DSGN CHK'D BY D.W. HAYES | CHK'D BY W.B. SNIGERT

9909230156

D-8