05996-DY-38

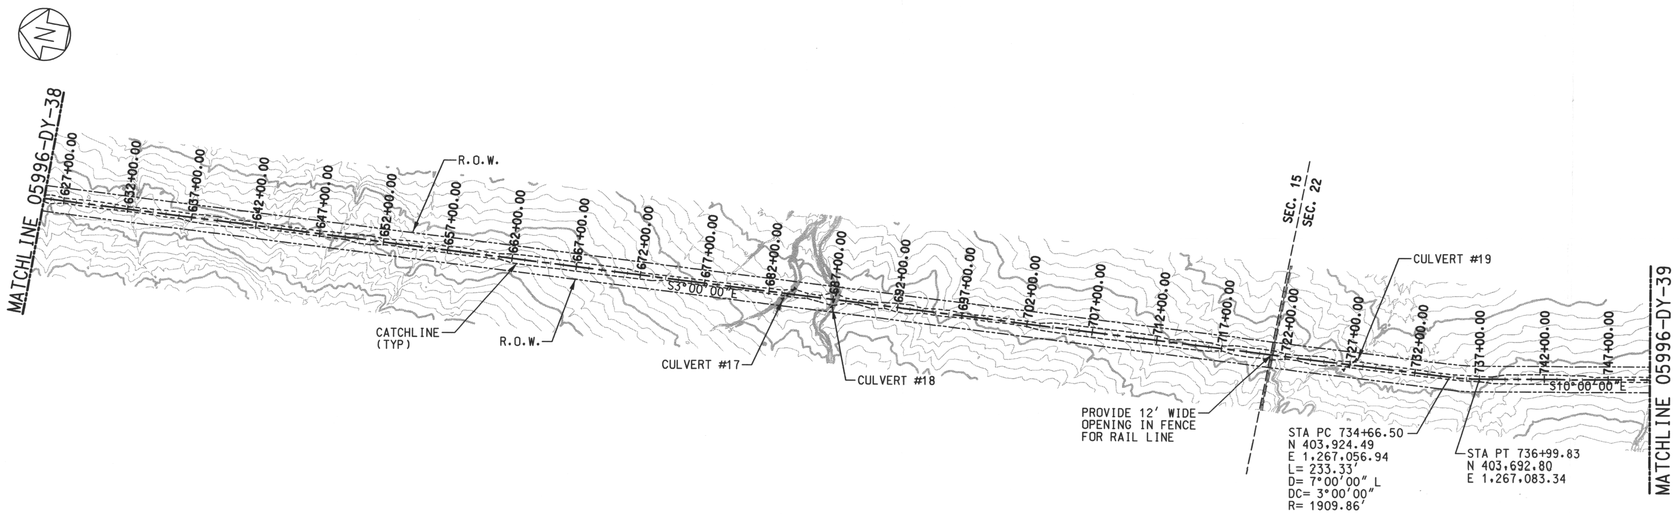

PLAN
SCALE: 1"=500'

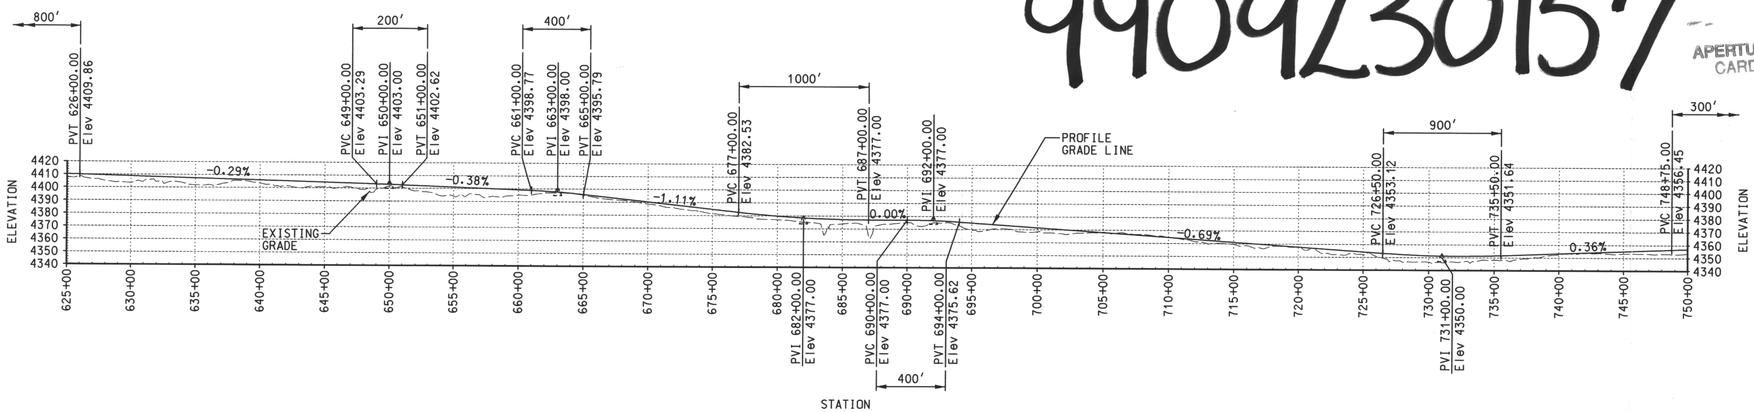

PROFILE
SCALE: 1"=500' (HOR)
1"=50' (VERT)

0 250 500 1000
SCALE: 1" = 500'-0"

REVISION	DESCRIPTION	DRAWN
		BY CKD
		DESIGN
		BY CKD
		RESP LEAD
		APPR DATE

ARCH | CIVIL | CONC | STL | L & P | INST | P.S. | S.A. | FAC | ELEC | MAT'L

REVISION	DESCRIPTION	DRAWN
		BY CKD
		DESIGN
		BY CKD
		RESP LEAD
		APPR DATE

ARCH | CIVIL | CONC | STL | L & P | INST | P.S. | S.A. | FAC | ELEC | MAT'L

REVISION	DESCRIPTION	DRAWN
		BY CKD
		DESIGN
		BY CKD
		RESP LEAD
		APPR DATE

ARCH | CIVIL | CONC | STL | L & P | INST | P.S. | S.A. | FAC | ELEC | MAT'L

REVISION	DESCRIPTION	DRAWN
		BY CKD
		DESIGN
		BY CKD
		RESP LEAD
		APPR DATE

ARCH | CIVIL | CONC | STL | L & P | INST | P.S. | S.A. | FAC | ELEC | MAT'L

REVISION	DESCRIPTION	DRAWN
		BY CKD
		DESIGN
		BY CKD
		RESP LEAD
		APPR DATE

ARCH | CIVIL | CONC | STL | L & P | INST | P.S. | S.A. | FAC | ELEC | MAT'L

REVISION	DESCRIPTION	DRAWN
A	PRELIMINARY ISSUE- FOR BLM USE	CKD REE 8/3/99
		DESIGN REE 8/3/99
		BY CKD LEAD
		APPR DATE

ARCH | CIVIL | CONC | STL | L & P | INST | P.S. | S.A. | FAC | ELEC | MAT'L

PFSF RAILROAD LINE
PLAN & PROFILE- SHEET 6

PRIVATE FUEL STORAGE FACILITY
PRIVATE FUEL STORAGE, LLC
STONE & WEBSTER ENGINEERING CORPORATION
DENVER, COLORADO

DRAWING NUMBER 05996-DY-38-A

DESIGN BY R. EDLER	DRAWN BY R. EDLER	SWEC J.O. NO.	FILE NO.	PCT
DGN CHK'D BY S.W. HAYES	CHK'D BY R.B. SNISERT	0599602	PFSDY38.DGN	

9909230157
APERTURE CARD

Docket # 72-22
Accession # 9909230157
Date 8/24/99 of Ltr
Regulatory Docket File

NOTES:

1. FOR GENERAL NOTES, LEGEND AND REFERENCE DRAWINGS, SEE DRAWING 05996-DY-30.
2. COMPUTATIONS BASED ON ARC DEFINITION.
3. FOR CULVERT LOCATIONS AND SIZES, SEE CULVERT SCHEDULE ON DRAWING 05996-DY-49.
4. FOR TRACK SECTION, SEE TYPICAL TRACK SECTION ON DRAWING 05996-DY-32.

9909230157

D-9