05996-DY-42

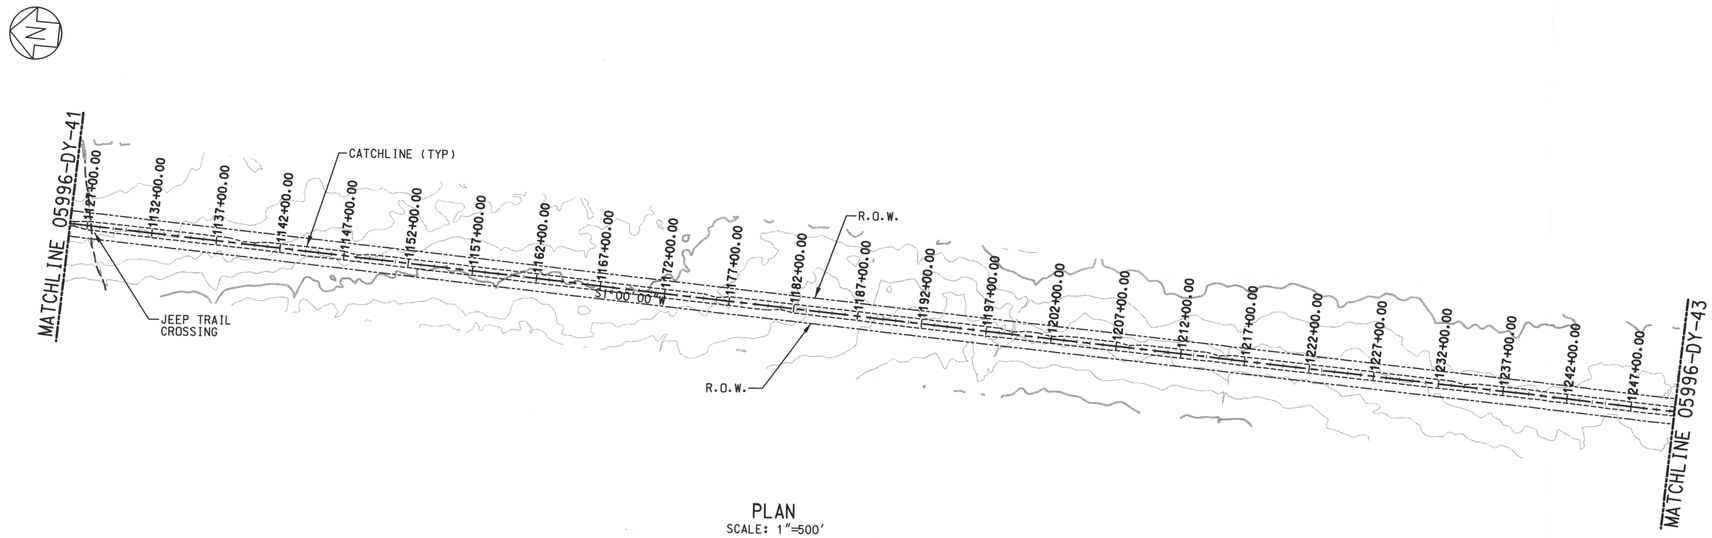

PLAN
SCALE: 1"=500'

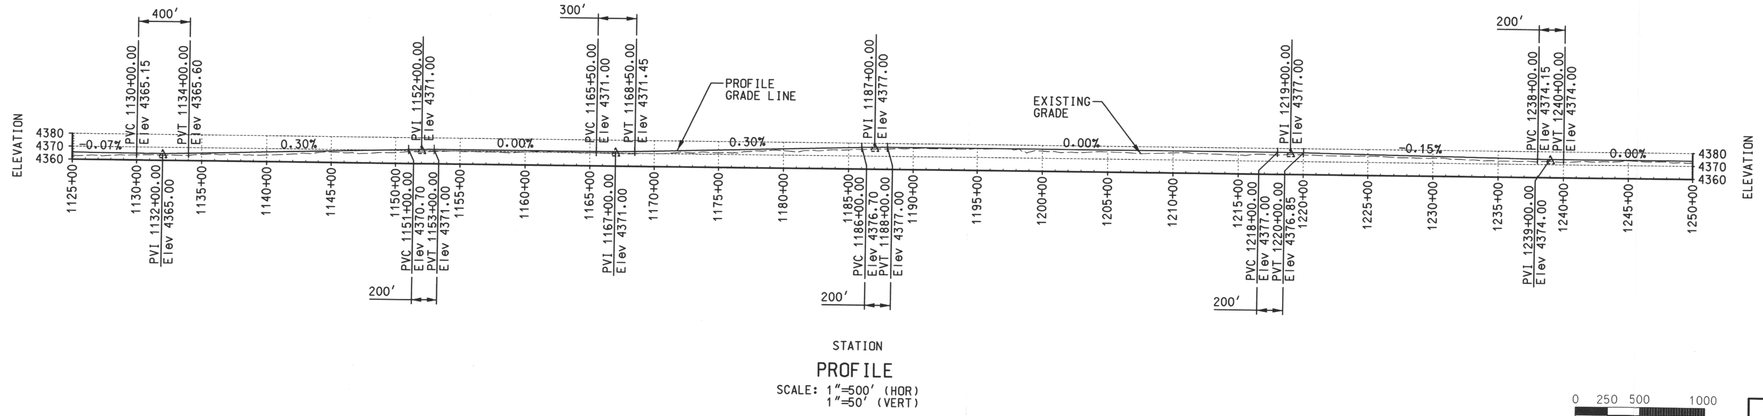

PROFILE
SCALE: 1"=500' (HOR)
1"=50' (VERT)

0 250 500 1000
SCALE: 1" = 500'-0"

Docket # TR-22
Accession # 9909230165
Date 8/24/99 of Ltr
Regulatory Docket File

NOTES:

1. FOR GENERAL NOTES, LEGEND AND REFERENCE DRAWINGS, SEE DRAWING 05996-DY-30.
2. COMPUTATIONS BASED ON ARC DEFINITION.
3. FOR CULVERT LOCATIONS AND SIZES, SEE CULVERT SCHEDULE ON DRAWING 05996-DY-49.
4. FOR TRACK SECTION, SEE TYPICAL TRACK SECTION ON DRAWING 05996-DY-32.
5. FOR TYPICAL JEEP TRAIL CROSSING, SEE DRAWING 05996-DY-48.

REVISION	DESCRIPTION
A	PRELIMINARY ISSUE- FOR BLM USE

DRAWN BY CKD
DESIGN BY CKD
RESP LEAD
APPR DATE
ARCH CIVIL CONC STL L & P INST P.S. S.A. FAC ELEC MATL

PFSF RAILROAD LINE
PLAN & PROFILE- SHEET 10

PRIVATE FUEL STORAGE FACILITY
PRIVATE FUEL STORAGE, LLC
STONE & WEBSTER ENGINEERING CORPORATION
DENVER, COLORADO

DRAWING NUMBER 05996-DY-42-A

DESIGN BY R. EDLER | DRAWN BY R. EDLER
DSGN CHK'D BY D.W. HAYES | CHK'D BY K.D. SWIGERT
SWEC J.O. NO. 0599602 | FILE NO. PFSDY42.DGN | PCT

9909230165 APERTURE CARD

9909230165

D-13