05996-DY-43

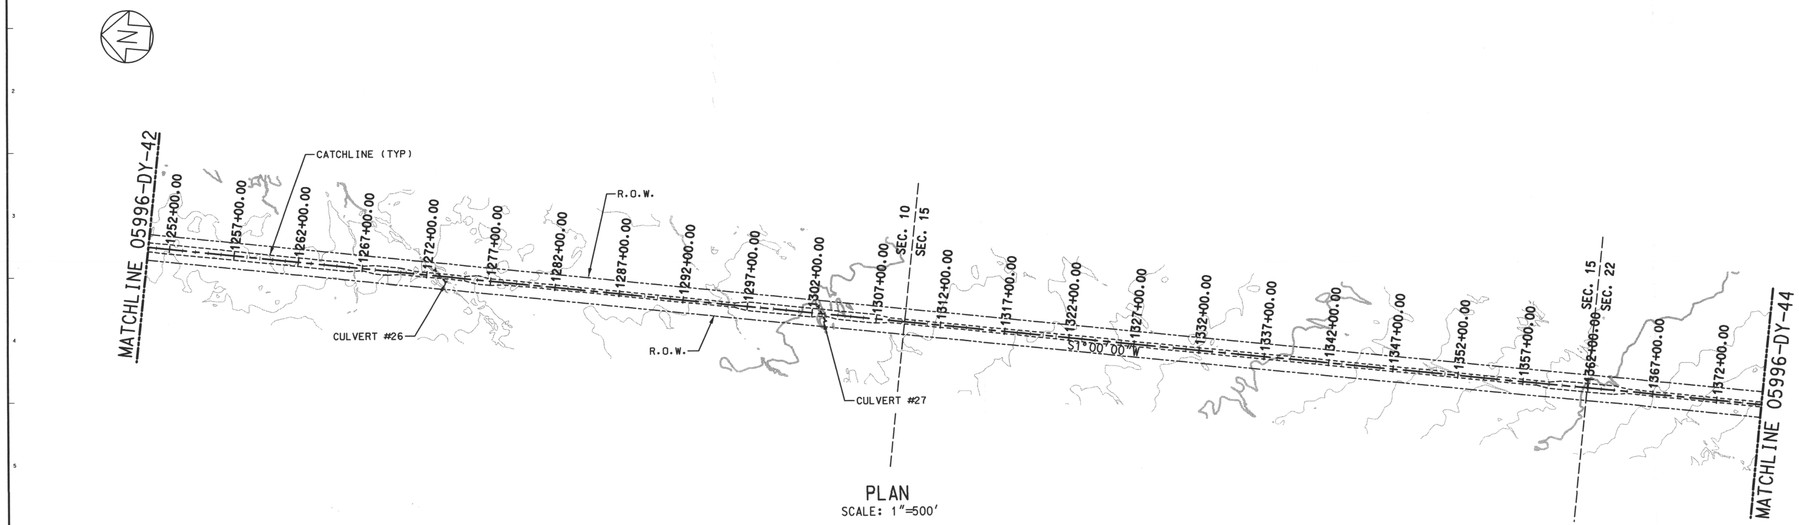

PLAN
SCALE: 1"=500'

9909230166
APERTURE CARD

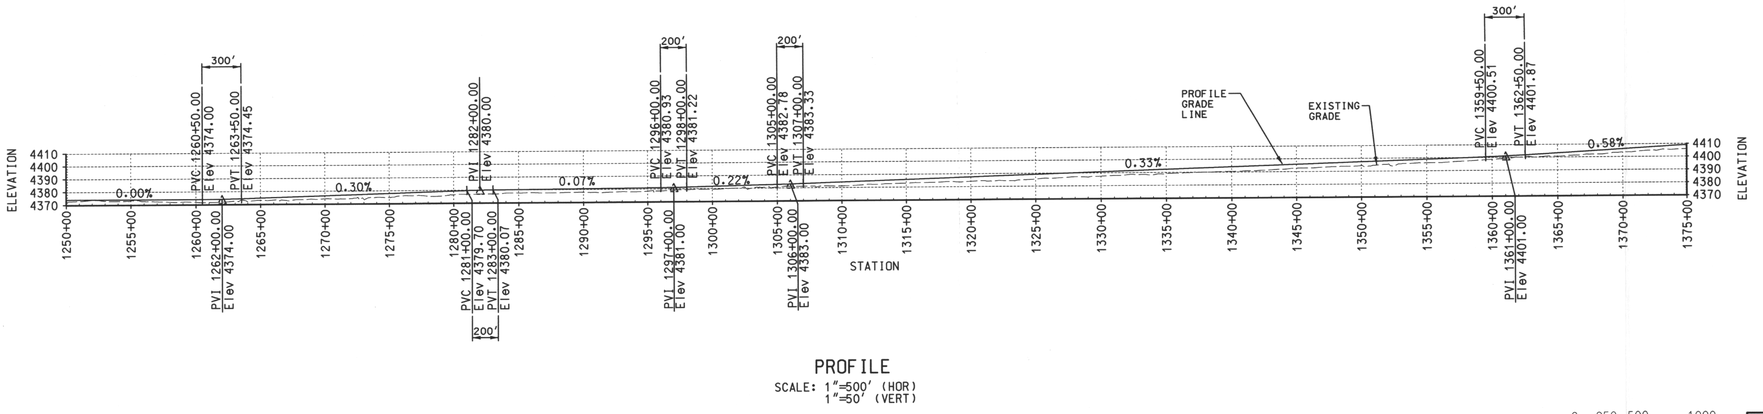

PROFILE
SCALE: 1"=500' (HOR)
1"=50' (VERT)

Docket # 72-28
Accession # 8708190192
Date 8/21/87 of Ltr
Regulatory Docket File

NOTES:

1. FOR GENERAL NOTES, LEGEND AND REFERENCE DRAWINGS, SEE DRAWING 05996-DY-30.
2. COMPUTATIONS BASED ON ARC DEFINITION.
3. FOR CULVERT LOCATIONS AND SIZES, SEE CULVERT SCHEDULE ON DRAWING 05996-DY-49.
4. FOR TRACK SECTION, SEE TYPICAL TRACK SECTION ON DRAWING 05996-DY-32.
5. FOR TYPICAL JEEP TRAIL CROSSING, SEE DRAWING 05996-DY-48.

0 250 500 1000
SCALE: 1" = 500'-0"

REVISION	DESCRIPTION	DRAWN
A	PRELIMINARY ISSUE- FOR BLM USE	BY CKD
		DESIGN
		BY CKD
		RESP LEAD
		APPR DATE

ARCH CIVIL CONC STL L & P INST P.S. S.A. FAC ELEC MAT'L

PFSF RAILROAD LINE PLAN & PROFILE- SHEET 11

PRIVATE FUEL STORAGE FACILITY
PRIVATE FUEL STORAGE, LLC
STONE & WEBSTER ENGINEERING CORPORATION
DENVER, COLORADO

DRAWING NUMBER 05996-DY-43-A

DESIGN BY R. EDLER	DRAWN BY R. EDLER	SWEC J.O. NO.	FILE NO.	PCT
DSGN CHK'D BY D.W. HAYES	CHK'D BY W.B. SWIGERT	0599602	PFSDY43.DGN	

9909230166 (D-14)