05996-DY-44

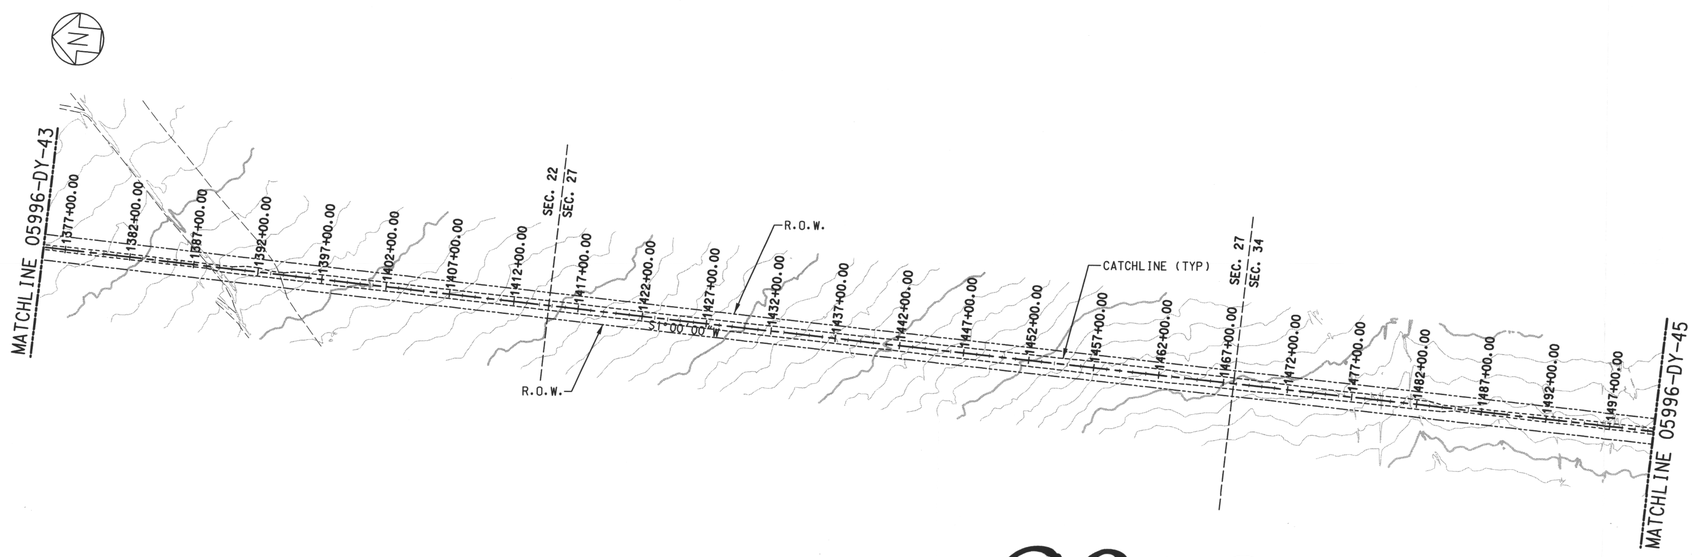

PLAN
SCALE: 1"=500'

9909230167

APERTURE CARD

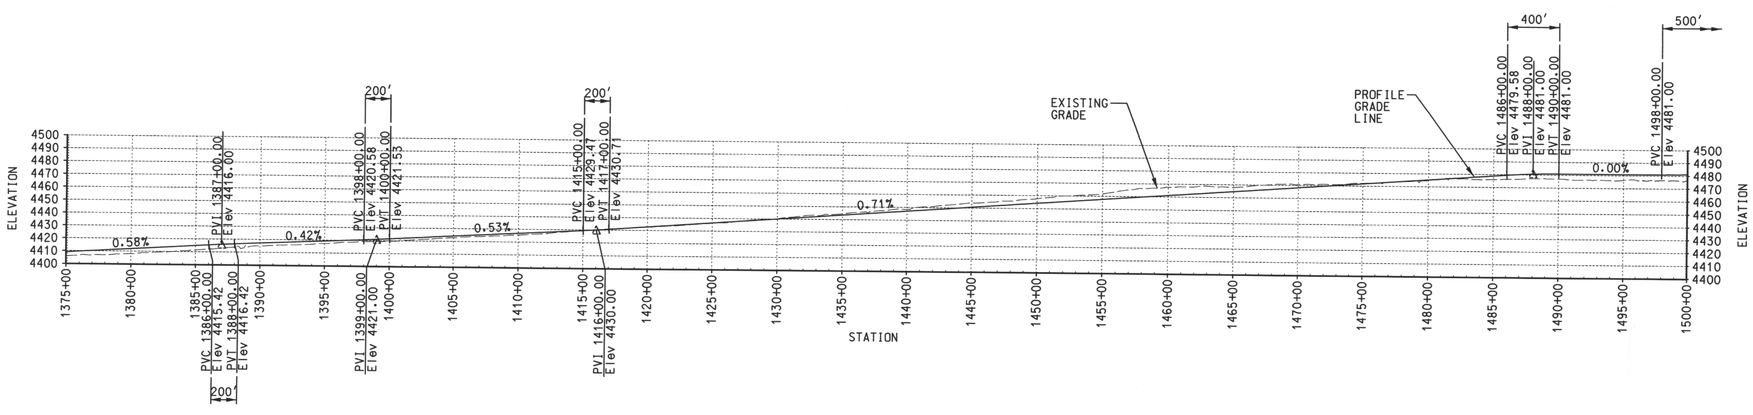

PROFILE
SCALE: 1"=500' (HOR)
1"=50' (VERT)

Docket # 92-22
Accession # 9909230167
Date 3/2/1999 of Ltr
Regulatory Docket File

NOTES:

1. FOR GENERAL NOTES, LEGEND AND REFERENCE DRAWINGS, SEE DRAWING 05996-DY-30.
2. COMPUTATIONS BASED ON ARC DEFINITION.
3. FOR CULVERT LOCATIONS AND SIZES, SEE CULVERT SCHEDULE ON DRAWING 05996-DY-49.
4. FOR TRACK SECTION, SEE TYPICAL TRACK SECTION ON DRAWING 05996-DY-32.

0 250 500 1000
SCALE: 1" = 500'-0"

REVISION	DESCRIPTION
A	PRELIMINARY ISSUE- FOR BLM USE

DRAWN BY RGE 12/8/98; DESIGN BY RGE 12/8/98; RESP LEAD MWE 12/8/98; APPR DATE 12/8/98

PFSF RAILROAD LINE
PLAN & PROFILE- SHEET 12

PRIVATE FUEL STORAGE FACILITY
PRIVATE FUEL STORAGE, LLC
STONE & WEBSTER ENGINEERING CORPORATION
DENVER, COLORADO

DRAWING NUMBER 05996-DY-44-A

DESIGN BY R. EDLER | DRAWN BY R. EDLER | DSGN CHK'D BY D.W. HAYES | CHK'D BY W.B. SWIGERT | SWEC J.O. NO. 0599602 | FILE NO. PFSDY44.DGN

9909230167

D-15