05996-DY-45

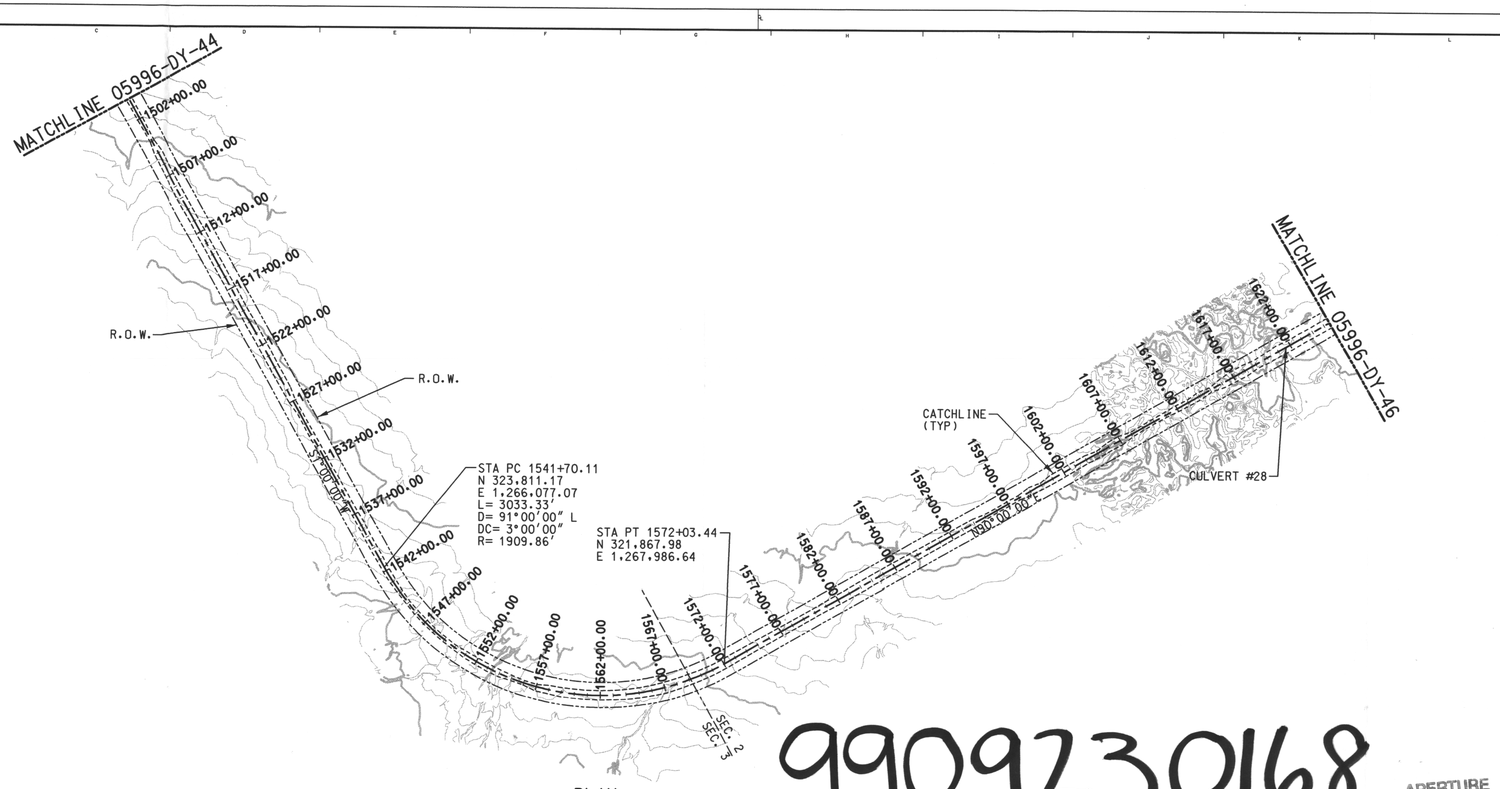

PLAN
SCALE: 1"=500'

9909230168
APERTURE CARD

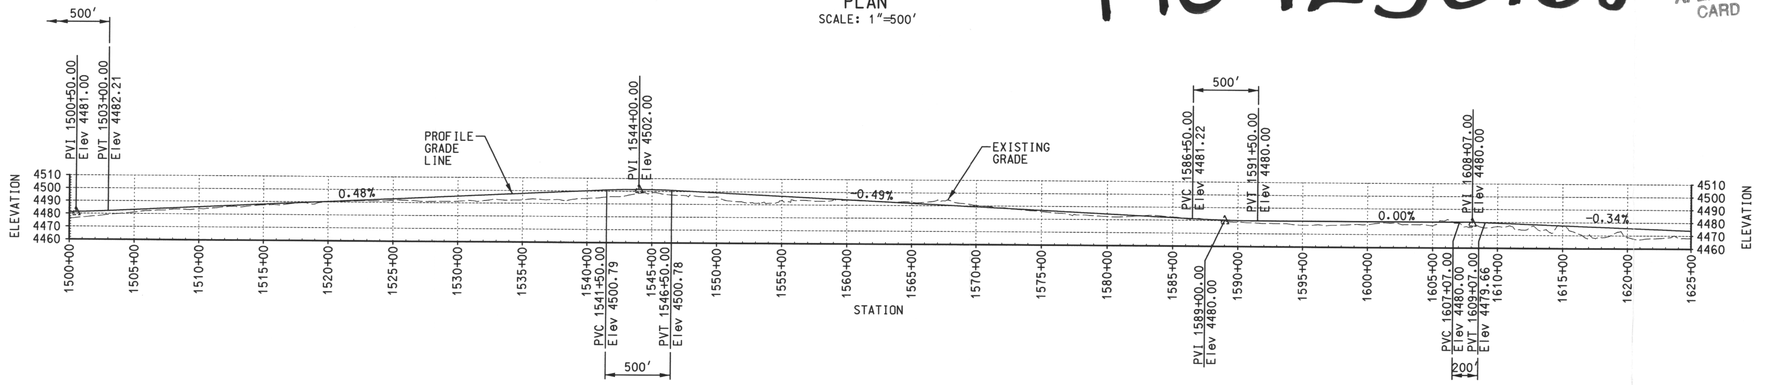

PROFILE
SCALE: 1"=500' (HOR)
1"=50' (VERT)

Docket # 72-22
Accession # 9909230168
Date 9/21/99 of Ltr
Regulatory Docket File

NOTES:

1. FOR GENERAL NOTES, LEGEND AND REFERENCE DRAWINGS, SEE DRAWING 05996-DY-30.
2. COMPUTATIONS BASED ON ARC DEFINITION.
3. FOR CULVERT LOCATIONS AND SIZES, SEE CULVERT SCHEDULE ON DRAWING 05996-DY-49.
4. FOR TRACK SECTION, SEE TYPICAL TRACK SECTION ON DRAWING 05996-DY-32.

0 250 500 1000
SCALE: 1" = 500'-0"

REVISION	DESCRIPTION	DRAWN	DESIGN	RESP	APPR
		BY CKD	BY CKD	LEAD	DATE
A	PRELIMINARY ISSUE- FOR BLM USE				

ARCH CIVIL CONC STL L & P INST P.S. S.A. FAC ELEC MAT'L

PFSF RAILROAD LINE
PLAN & PROFILE- SHEET 13

PRIVATE FUEL STORAGE FACILITY
PRIVATE FUEL STORAGE, LLC
STONE & WEBSTER ENGINEERING CORPORATION
DENVER, COLORADO

DRAWING NUMBER 05996-DY-45-A

DESIGN BY R. EDLER | DRAWN BY K. EDLER | CHKD BY
DSGN CHK'D BY D.W. HAYES | CHK'D BY M.D. SWIGERT
SWEC J.O. NO. 0599602 | FILE NO. PFSDY45.DGN | PCT

9909230168

D-16