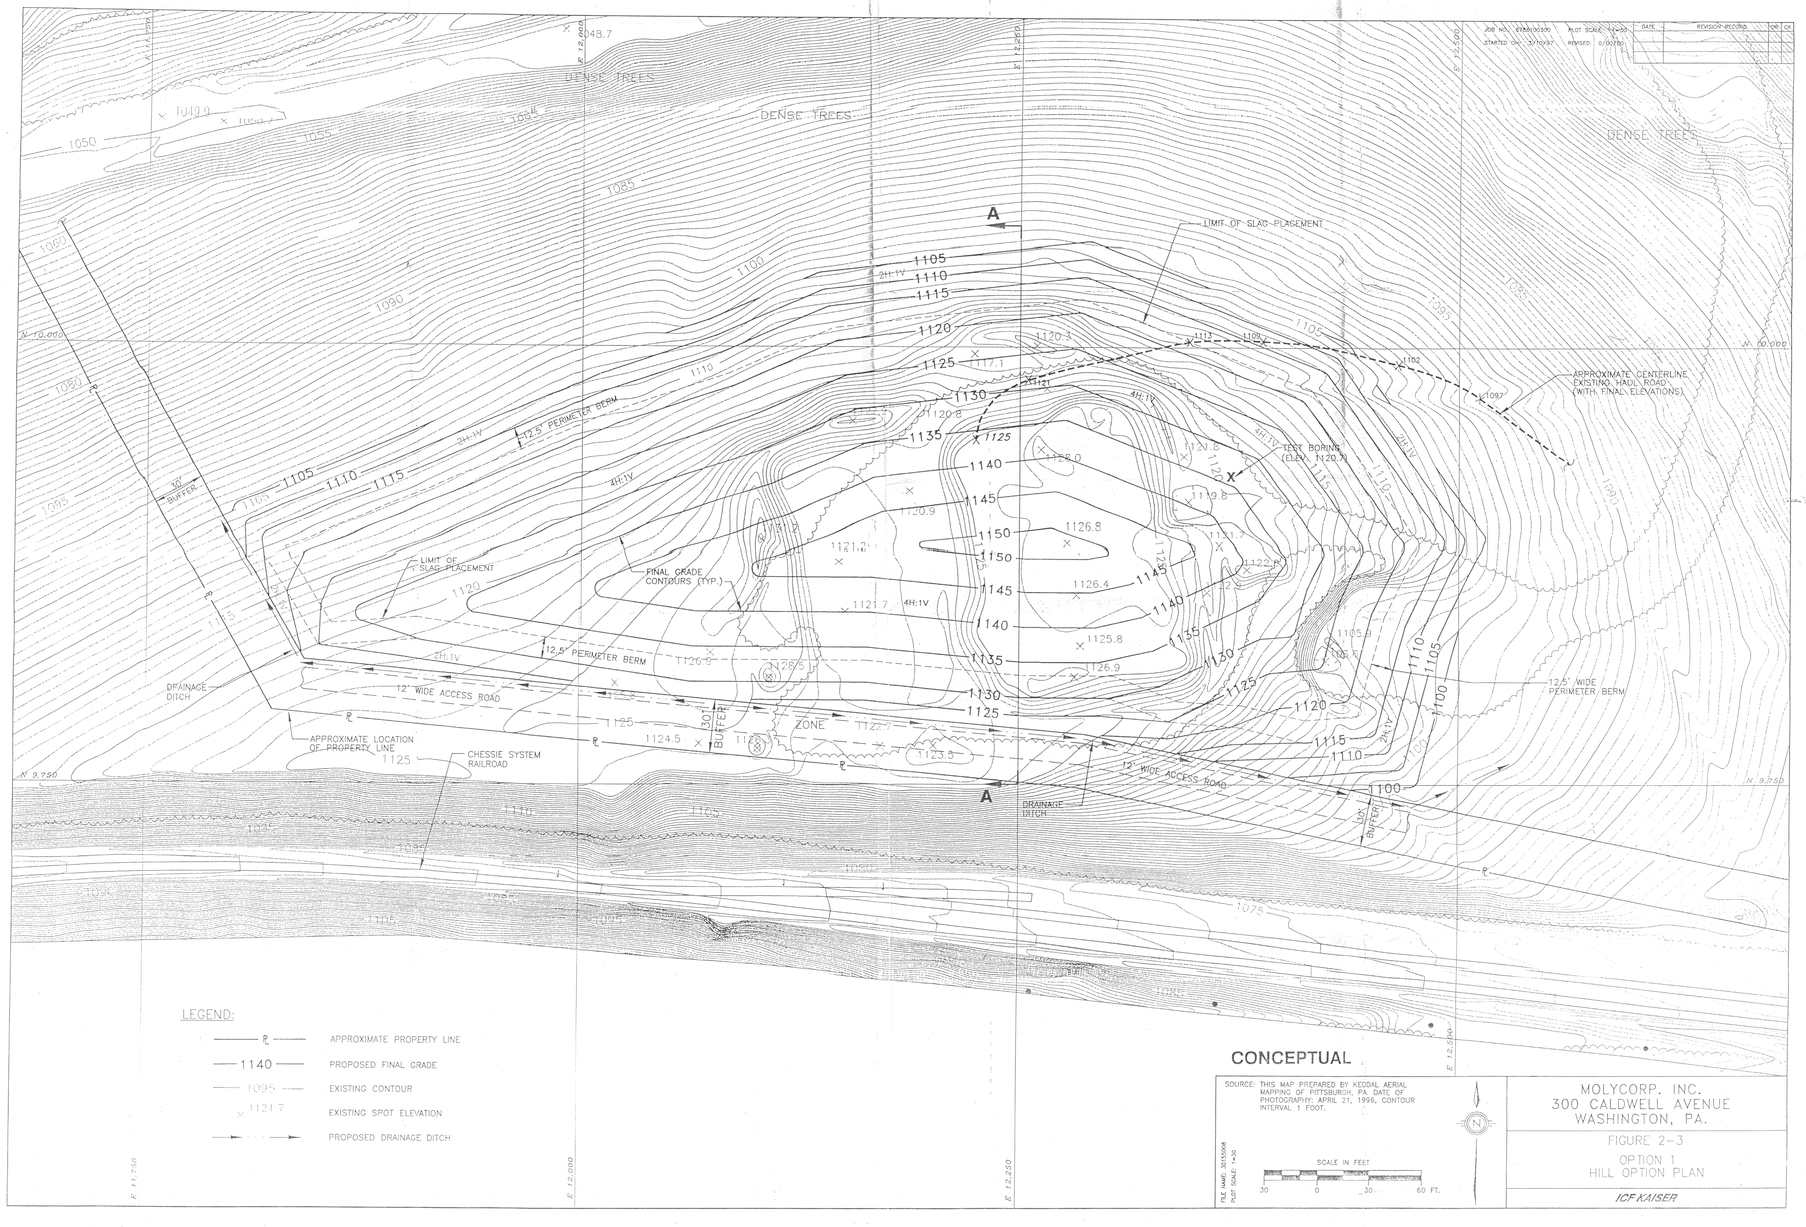
DENSE TREES
LIMIT OF SLAG PLACEMENT
APPROXIMATE CENTERLINE EXISTING HAUL ROAD (WITH FINAL ELEVATIONS)
TEST BORING (ELEV. 1120.7)
12.5' PERIMETER BERM
FINAL GRADE CONTOURS (TYP.)
12' WIDE ACCESS ROAD
DRAINAGE DITCH
APPROXIMATE LOCATION OF PROPERTY LINE
CHESSIE SYSTEM RAILROAD
ZONE
30' BUFFER
12.5' WIDE PERIMETER BERM
A
A
LEGEND:
APPROXIMATE PROPERTY LINE
1140 PROPOSED FINAL GRADE
1095 EXISTING CONTOUR
1121.7 EXISTING SPOT ELEVATION
PROPOSED DRAINAGE DITCH
CONCEPTUAL
SOURCE: THIS MAP PREPARED BY KEDDAL AERIAL MAPPING OF PITTSBURGH, PA. DATE OF PHOTOGRAPHY: APRIL 21, 1996, CONTOUR INTERVAL 1 FOOT.
SCALE IN FEET
30 0 30 60 FT.
MOLYCORP. INC.
300 CALDWELL AVENUE
WASHINGTON, PA.
FIGURE 2-3
OPTION 1
HILL OPTION PLAN
ICF KAISER

D-1