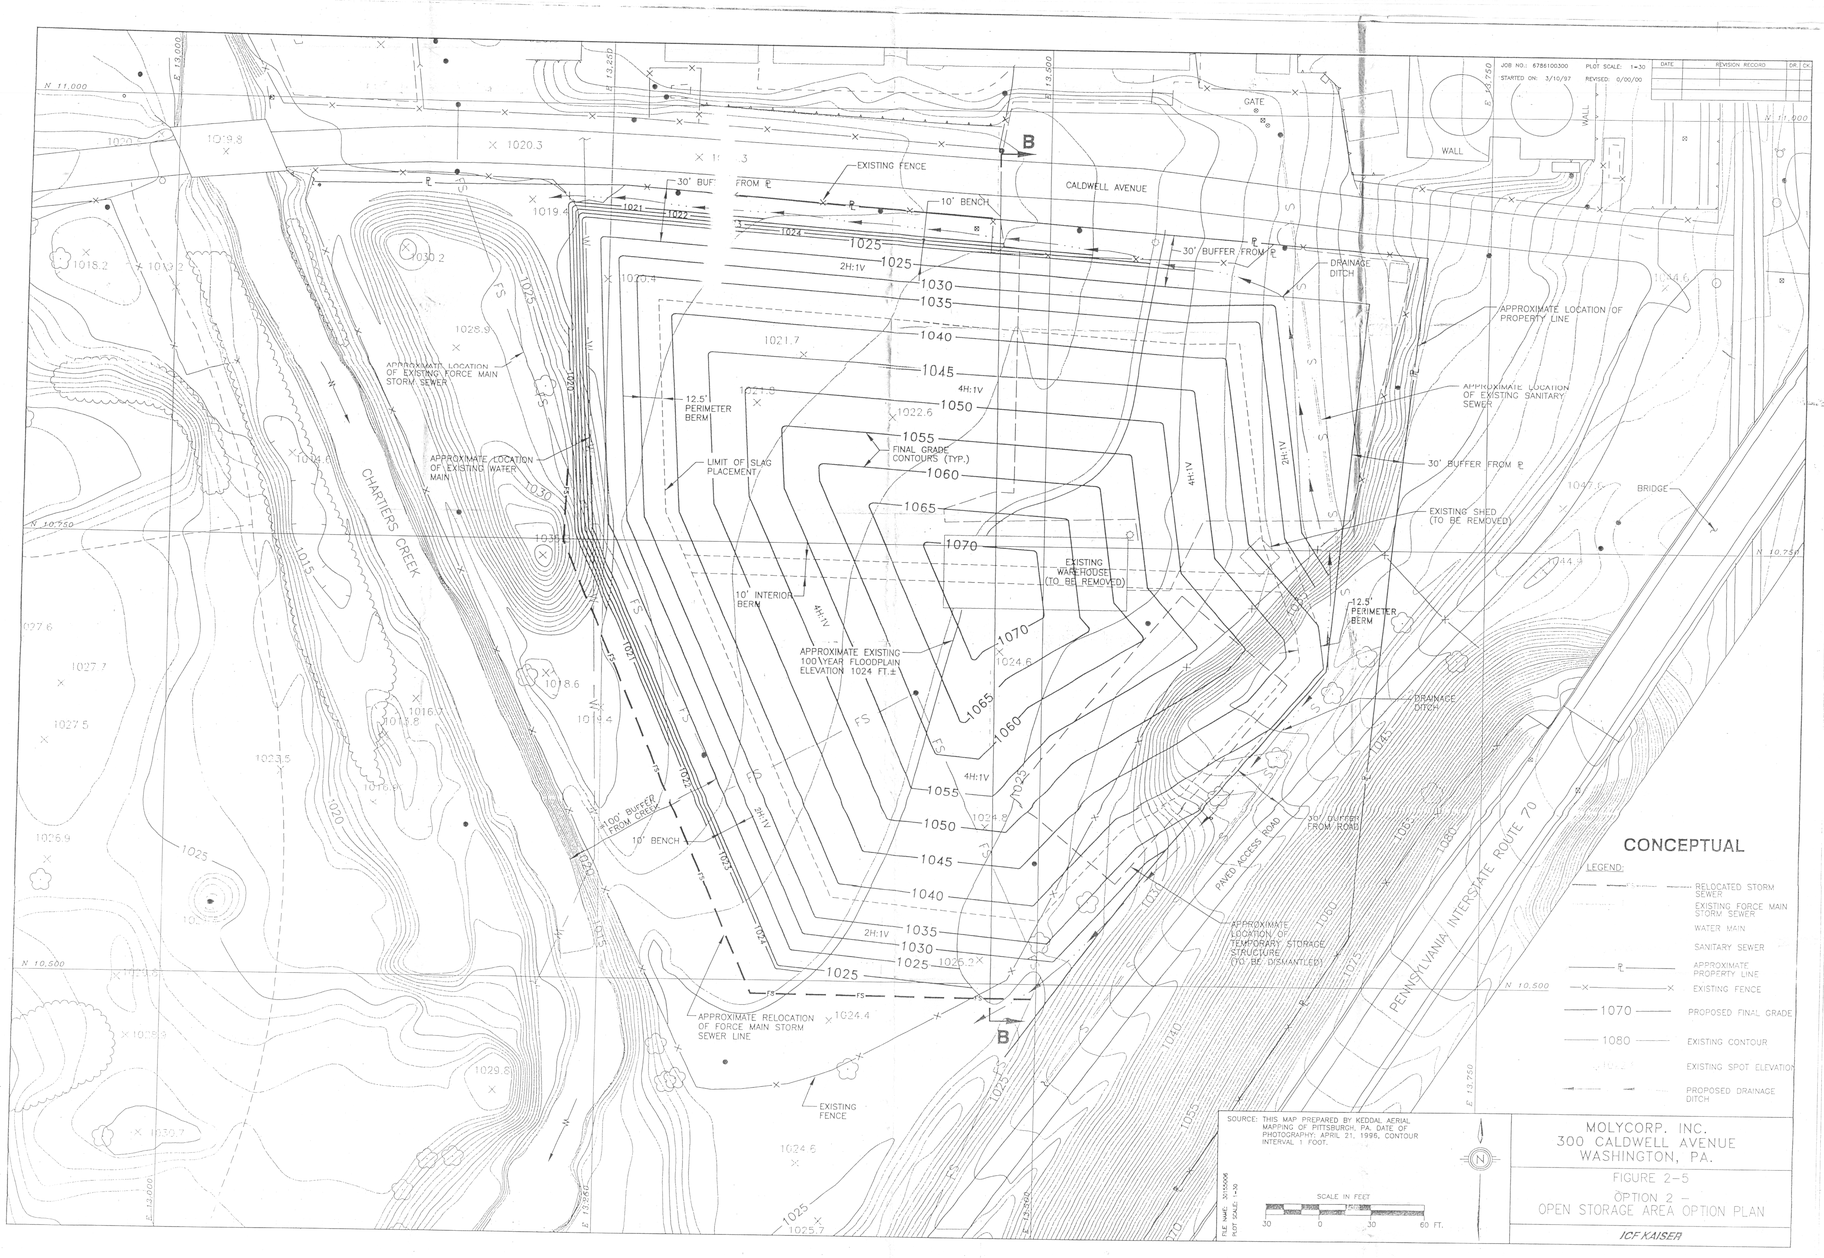
JOB NO.: 678610030
PLOT SCALE: 1=30
STARTED ON: 3/10/97
REVISED: 0/00/00
DATE
REVISION RECORD
DR
CK
CALDWELL AVENUE
EXISTING FENCE
30' BUFFER FROM ℄
10' BENCH
DRAINAGE DITCH
APPROXIMATE LOCATION OF PROPERTY LINE
APPROXIMATE LOCATION OF EXISTING SANITARY SEWER
APPROXIMATE LOCATION OF EXISTING FORCE MAIN STORM SEWER
APPROXIMATE LOCATION OF EXISTING WATER MAIN
12.5' PERIMETER BERM
LIMIT OF SLAG PLACEMENT
FINAL GRADE CONTOURS (TYP.)
EXISTING SHED (TO BE REMOVED)
BRIDGE
EXISTING WAREHOUSE (TO BE REMOVED)
10' INTERIOR BERM
APPROXIMATE EXISTING 100 YEAR FLOODPLAIN ELEVATION 1024 FT.±
100' BUFFER FROM CREEK
PAVED ACCESS ROAD
30' BUFFER FROM ROAD
APPROXIMATE LOCATION OF TEMPORARY STORAGE STRUCTURE (TO BE DISMANTLED)
APPROXIMATE RELOCATION OF FORCE MAIN STORM SEWER LINE
CHARTIERS CREEK
PENNSYLVANIA INTERSTATE ROUTE 70
WALL
GATE
CONCEPTUAL
LEGEND:
RELOCATED STORM SEWER
EXISTING FORCE MAIN STORM SEWER
WATER MAIN
SANITARY SEWER
APPROXIMATE PROPERTY LINE
EXISTING FENCE
PROPOSED FINAL GRADE
EXISTING CONTOUR
EXISTING SPOT ELEVATION
PROPOSED DRAINAGE DITCH
SOURCE: THIS MAP PREPARED BY KEDDAL AERIAL MAPPING OF PITTSBURGH, PA. DATE OF PHOTOGRAPHY: APRIL 21, 1996, CONTOUR INTERVAL 1 FOOT.
SCALE IN FEET
30 0 30 60 FT.
FILE NAME: 30150006
PLOT SCALE: 1=30
MOLYCORP, INC.
300 CALDWELL AVENUE
WASHINGTON, PA.
FIGURE 2-5
OPTION 2 –
OPEN STORAGE AREA OPTION PLAN
ICF KAISER

D-3