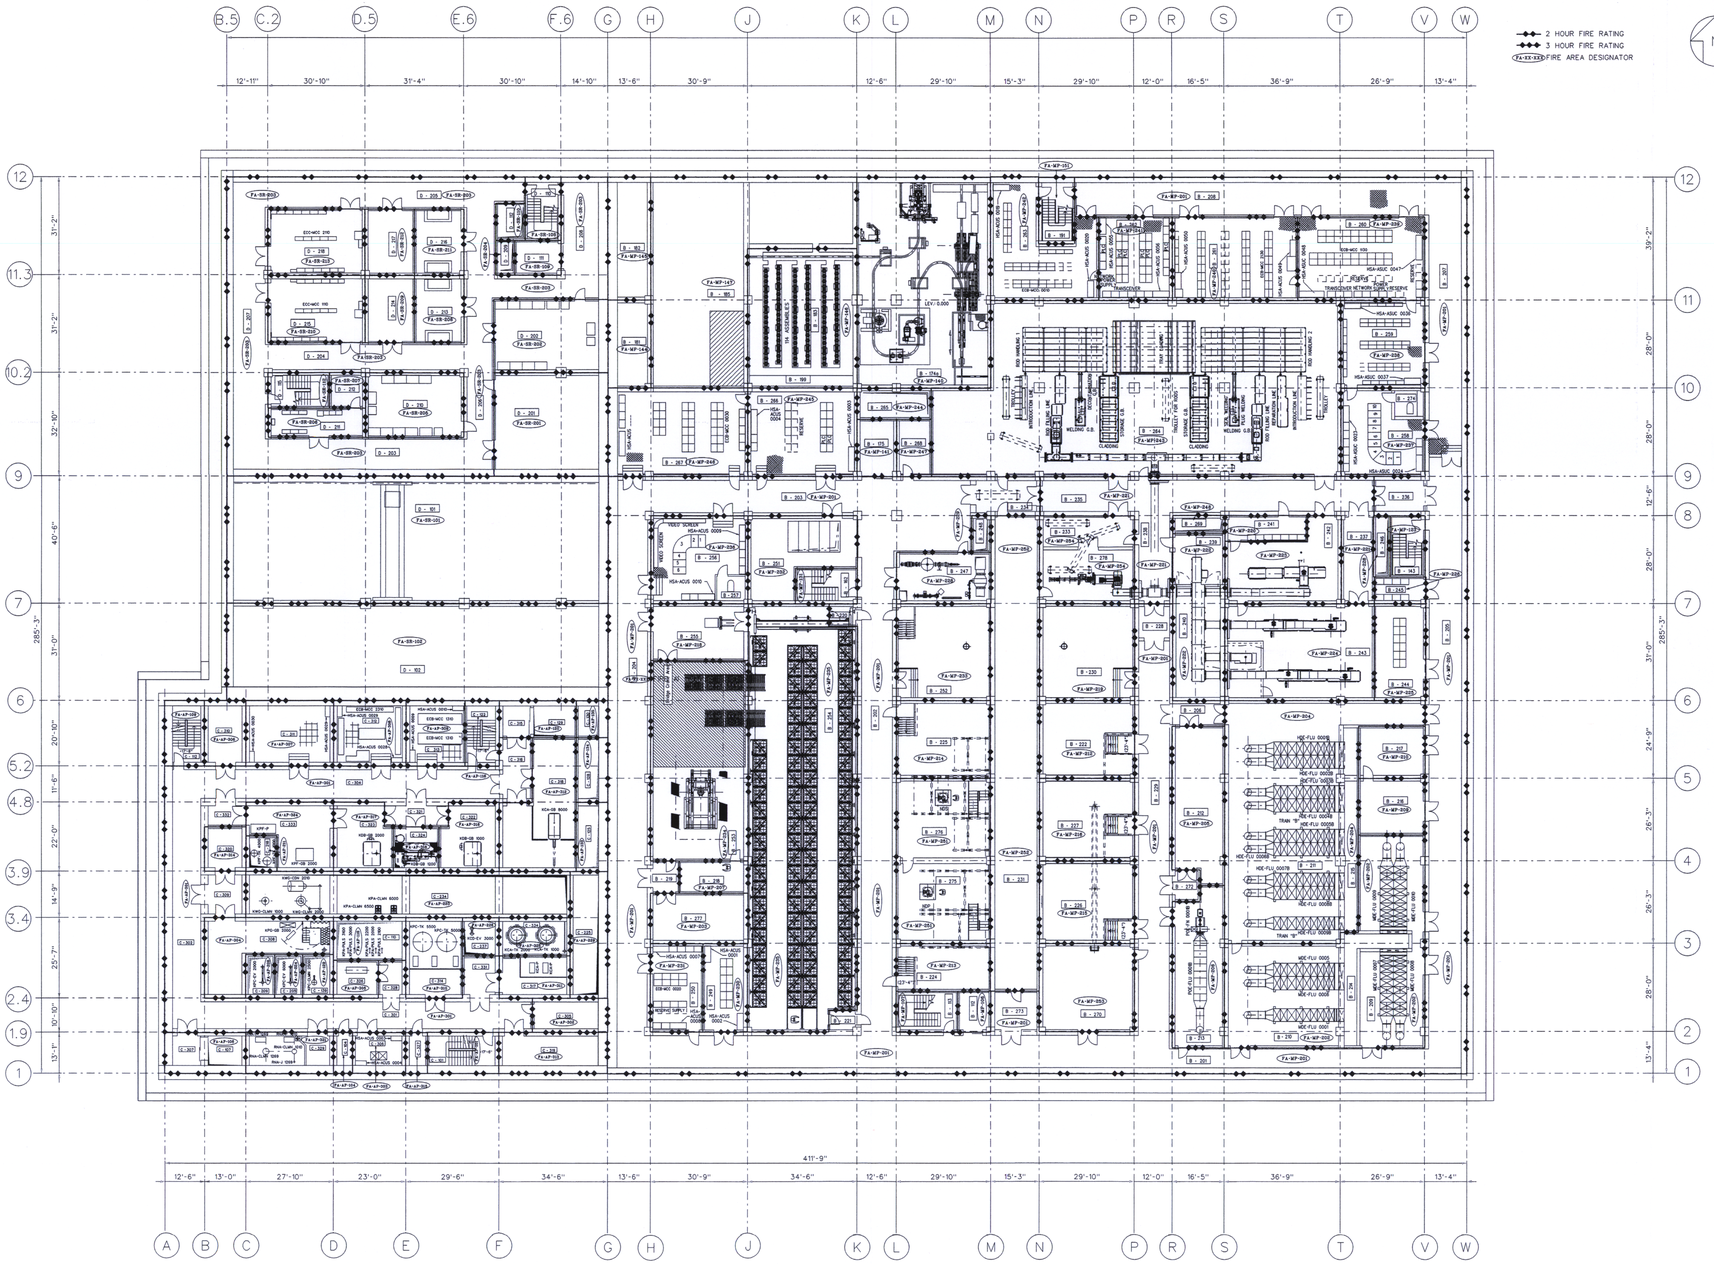

ROOM IDENTIFICATION	
NUMBER	DESIGNATION
B-200	PERSONNEL AND MATERIAL CORRIDOR
B-201	PERSONNEL AND MATERIAL CORRIDOR
B-202	PERSONNEL AND MATERIAL CORRIDOR
B-204	PERSONNEL AND MATERIAL CORRIDOR
B-205	PERSONNEL AND MATERIAL CORRIDOR
B-206	AIR LOCK
B-207	PERSONNEL AND MATERIAL CORRIDOR
B-208	PERSONNEL AND MATERIAL CORRIDOR
B-209	AIR LOCK
B-210	MD FILTER ROOM
B-211	HD FILTER ROOM (TRAIN B)
B-212	INTERMEDIATE FILTER ROOM
B-213	FD FILTER ROOM
B-214	MD PLENUM
B-215	HD PLENUM
B-216	ELECTRICAL EQUIPMENT ROOM TRAIN B
B-217	ELECTRICAL EQUIPMENT ROOM TRAIN A
B-218	AIR LOCK
B-219	AIR LOCK
B-220	AIR LOCK
B-221	AIR LOCK
B-222	SPARE
B-223	AIR LOCK
B-224	SPARE
B-225	SPARE
B-226	SPARE
B-227	AIR LOCK
B-228	PERSONNEL AND MATERIAL CORRIDOR
B-229	SPARE
B-230	PERSONNEL AND MATERIAL CORRIDOR
B-231	AIR LOCK
B-232	AIR LOCK
B-233	PERSONNEL AND MATERIAL CORRIDOR
B-234	PERSONNEL AND MATERIAL CORRIDOR
B-235	ACCESS TO 240
B-236	CROANG & SORTED PELLET STORAGE
B-237	ELECTRONIC EQUIPMENT
B-238	QUALITY CONTROL
B-239	SORTING
B-240	ELECTRONIC EQUIPMENT
B-241	ELECTRONIC EQUIPMENT
B-242	PLENUM
B-243	HVAC NITROGEN
B-244	PLENUM
B-245	POWER RECEIVING ELECTRONIC ROOM
B-246	POWER RECEIVING MCA ROOM
B-247	MATERIAL AIR LOCK
B-248	PNEUMATIC TRANSFER
B-249	COUNTED ROOM
B-250	CANISTER & CAN STORAGE
B-251	AIR LOCK
B-252	WASTE CONTROL ROOM
B-253	ENGINEER OFFICE
B-254	CLADDING CONTROL ROOM
B-255	CLADDING AND ROD CONTROL ELECTRONIC ROOM
B-256	CLADDING AND ROD CONTROL MCC ROOM WAY 1
B-257	CLADDING AND ROD CONTROL MCC ROOM WAY 2
B-258	ASSEMBLY ELECTRONICS ROOM
B-259	ASSEMBLY MCC ROOM
B-260	CLADDING
B-261	PLENUM
B-262	WASTE ELECTRONICS ROOM
B-263	WASTE MCC ROOM
B-264	STORAGE ADDITIVE PREPARATION
B-265	UTILITY CHASE
B-266	SPARE
B-267	AIR LOCK
B-268	AIR LOCK
B-269	AIR LOCK
B-270	ENGINEER OFFICE
B-271	UO2 RECEIVING HOPPER ROOM FOR MDP
B-272	UO2 RECEIVING HOPPER ROOM FOR MDS
B-273	FILTER ROOM
B-274	DECLADDING
B-275	
B-276	UTILITIES AVAILABLES
B-277	BATTERIES ROOM WAY 1
B-278	PERSONNEL AND MATERIAL CORRIDOR
B-279	PERSONNEL AND MATERIAL CORRIDOR
B-280	PERSONNEL AND MATERIAL CORRIDOR
B-281	PERSONNEL AND MATERIAL CORRIDOR
B-282	PERSONNEL AND MATERIAL CORRIDOR
B-283	PERSONNEL AND MATERIAL CORRIDOR
B-284	BATTERIES ROOM WAY 2
B-285	WEAR CURRENTS
B-286	UTILITY CHASE
B-287	EMERGENCY HVAC ROOM TRAIN A
B-288	EMERGENCY BATTERIES ROOM TRAIN A
B-289	EMERGENCY ELECTRICAL ROOM TRAIN A
B-290	EMERGENCY HVAC ROOM TRAIN B
B-291	EMERGENCY BATTERIES ROOM TRAIN B
B-292	EMERGENCY ELECTRICAL ROOM TRAIN B

BMP ROOMS (C-XXXX) ARE SHOWN ON BMP PLAN DRAWINGS.

Figure 7-2 MOX Processing Area
Fire Area/Barrier Conceptual Layout
Level 2 (Elevation 23'-4")

D-2