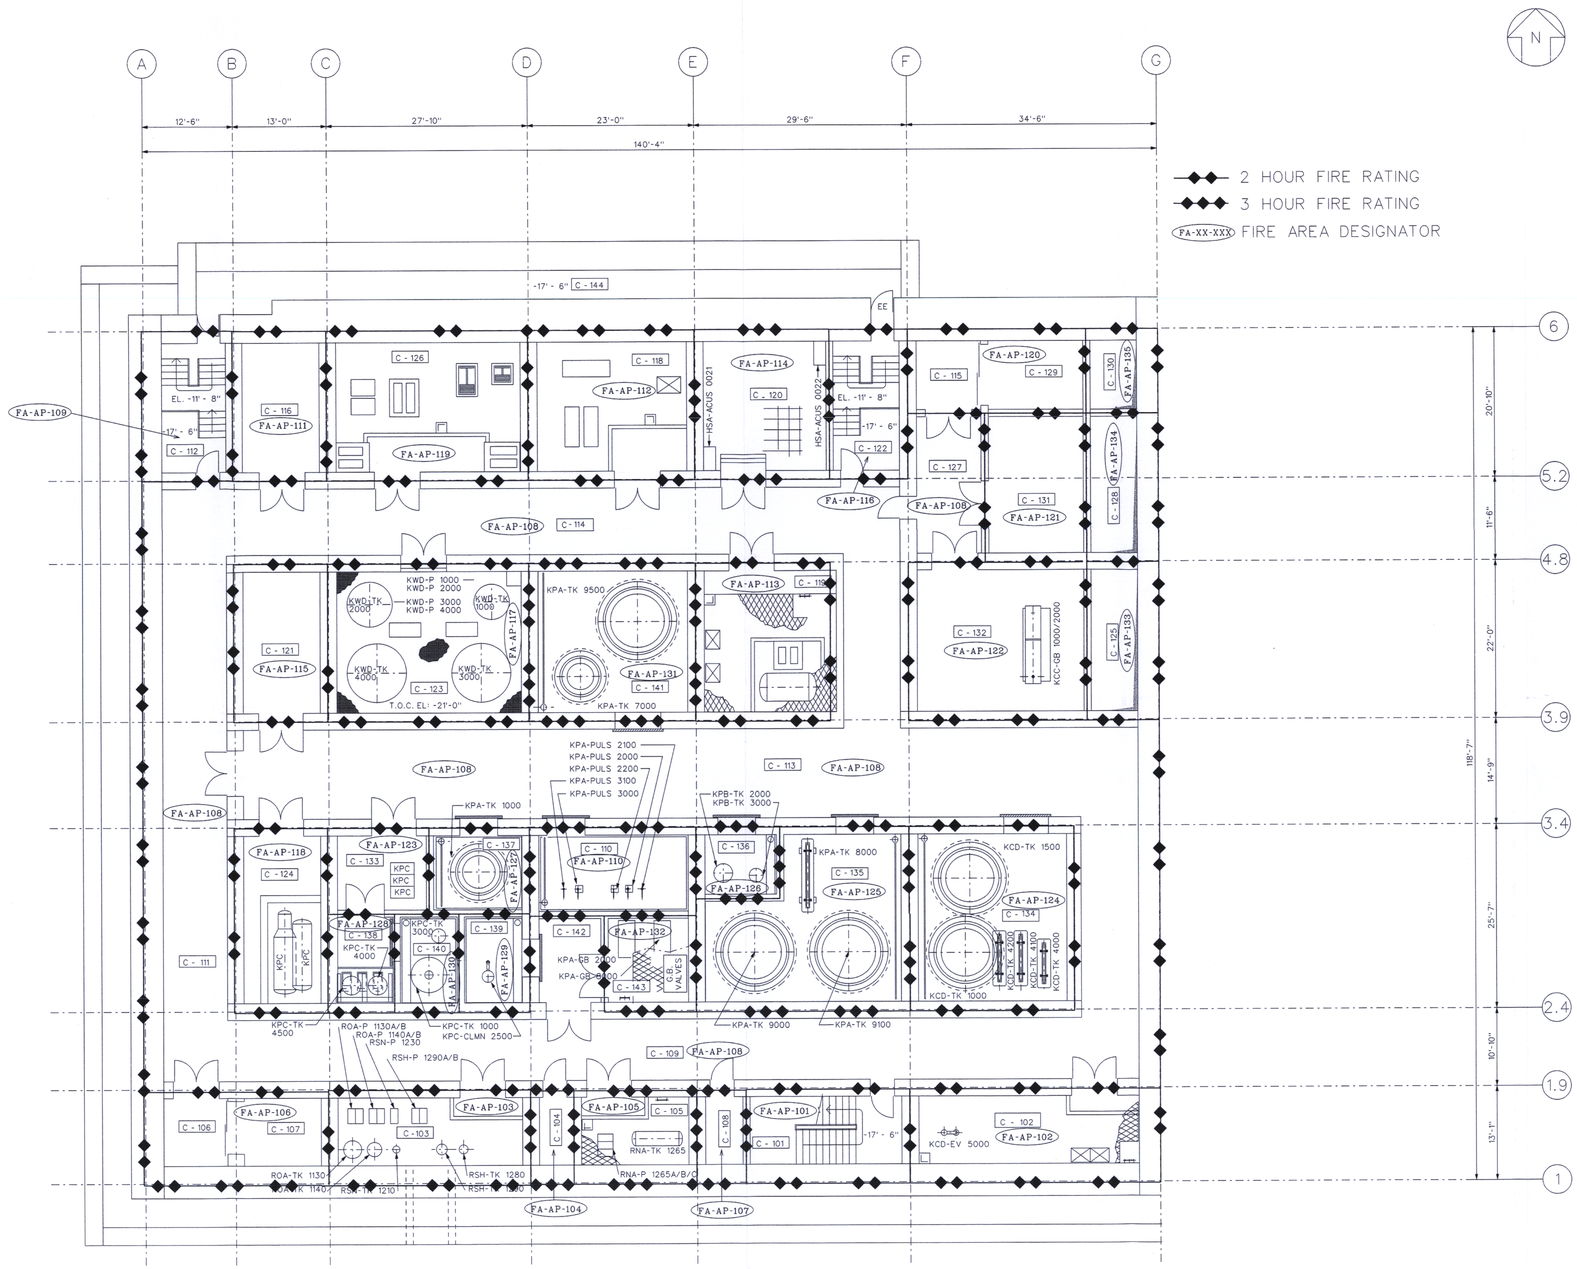

ROOM IDENTIFICATION	
NUMBER	DESIGNATION
C - 101	STAIRS
C - 102	KCD VAPORIZER ROOM
C - 103	DECANTING ROOM
C - 104	TECHNICAL ROOM
C - 105	VESSELS ROOM,REAGENTS
C - 106	ELEVATOR LOBBY
C - 107	SERVICE ELEVATOR
C - 108	TECHNICAL ROOM
C - 109	PERSONNEL AND MATERIAL CORRIDOR
C - 110	PULSED COLUMN ROOM,KPA
C - 111	PERSONNEL AND MATERIAL CORRIDOR
C - 112	STAIRS
C - 113	PERSONNEL AND MATERIAL CORRIDOR
C - 114	PERSONNEL AND MATERIAL CORRIDOR
C - 115	ELEVATOR LOBBY
C - 116	UTILITY ROOM
C - 117	AIR LOCK
C - 118	PUMP ROOM,REAGENTS
C - 119	KPC ROOM
C - 120	ELECTRONICS ROOM
C - 121	LIQUID WASTE
C - 122	STAIRS
C - 123	VESSELS ROOM,KWD
C - 124	LIQUID WASTE
C - 125	UTILITY CHASE
C - 126	PUMP ROOM,REAGENTS
C - 127	AIR LOCK
C - 128	UTILITY CHASE
C - 129	SERVICE ELEVATOR
C - 130	UTILITY CHASE
C - 131	FILTER ROOM
C - 132	CANNING DEVICE ROOM,KCB
C - 133	PUMPS ROOM,KPC
C - 134	VESSELS ROOM,KCD
C - 135	VESSELS ROOM,KPA
C - 136	VESSELS ROOM,KPB
C - 137	VESSELS ROOM,KPA
C - 138	VESSELS ROOM,KPC
C - 139	VESSELS ROOM,KPC
C - 140	VESSELS ROOM,KPC
C - 141	VESSELS ROOM,KPA
C - 142	AIR LOCK
C - 143	GLOVE BOX ROOM,KPA
C - 144	EMERGENCY EGRESS TUNNEL

PC - PROCESS CELL

Figure 7-4 Aqueous Polishing Area
Fire Area/Barrier Conceptual Layout
Level 1 (Elevation -17'-6")

D-4