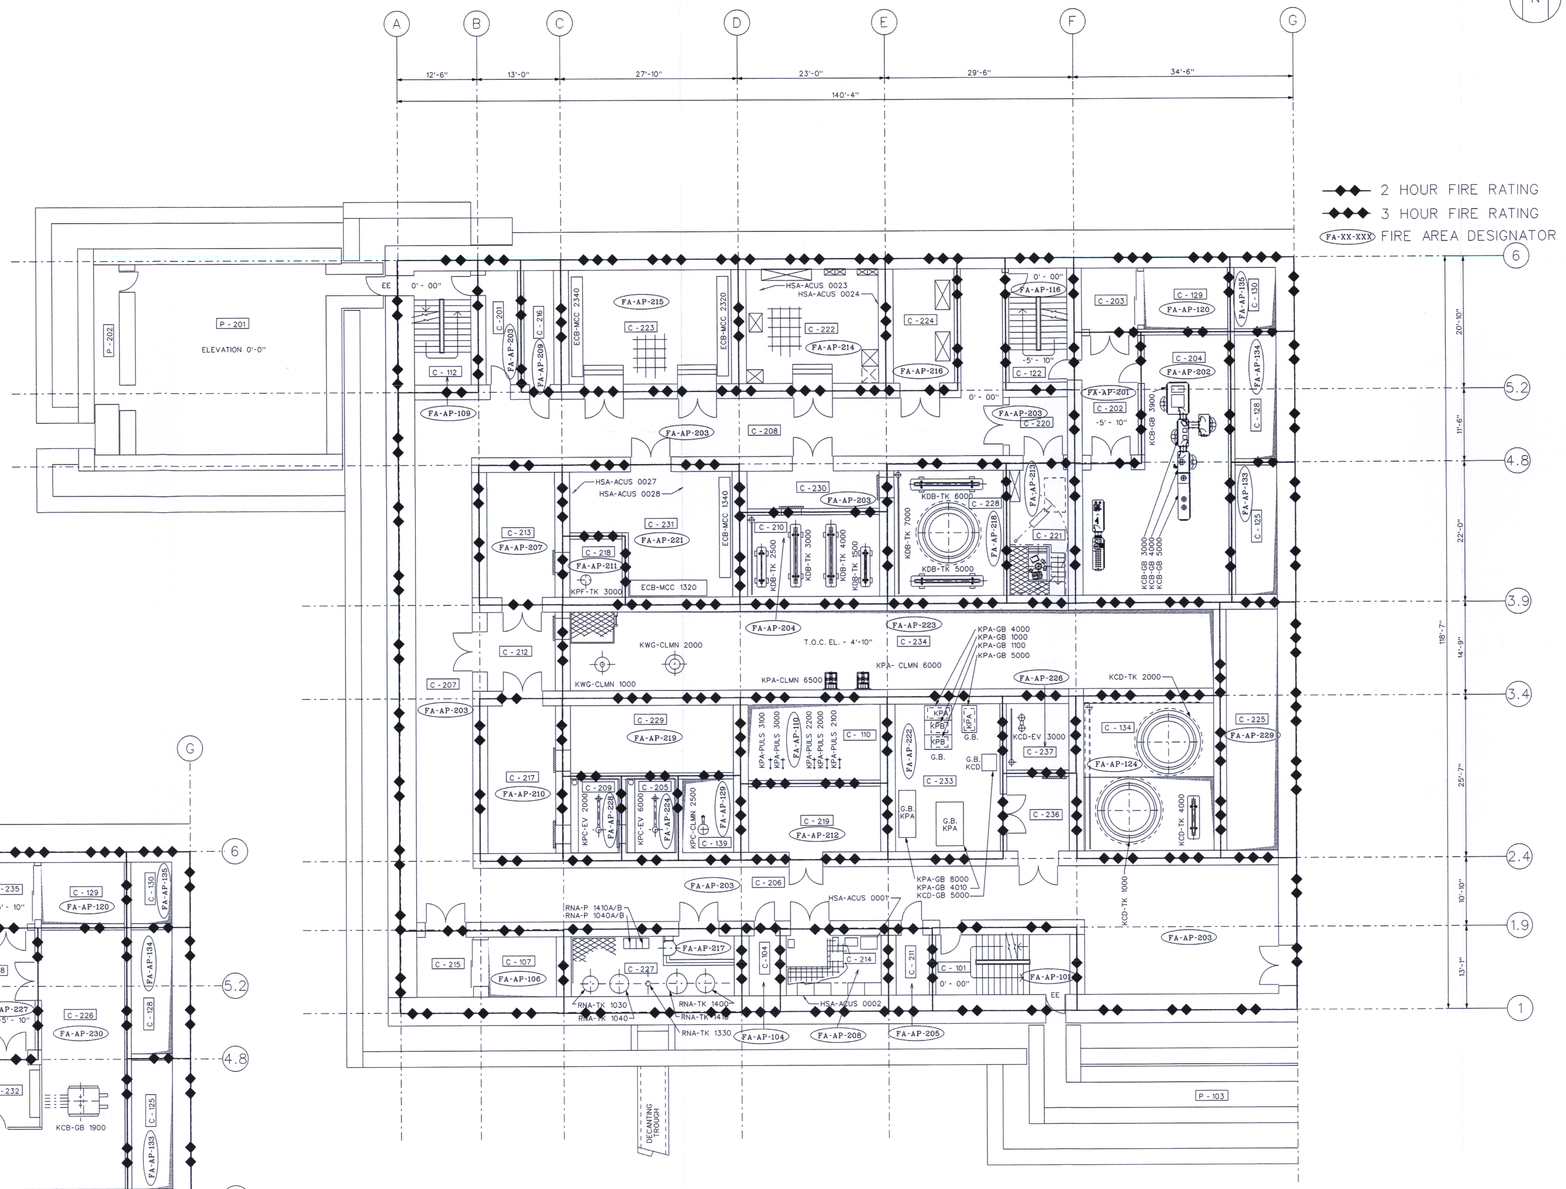

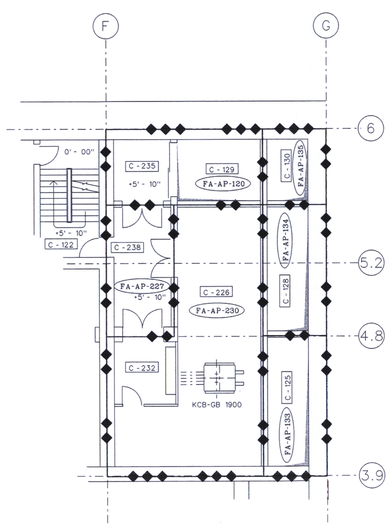

ROOM IDENTIFICATION	
NUMBER	DESIGNATION
C - 201	AIR LOCK
C - 202	AIR LOCK
C - 203	ELEVATOR LOBBY
C - 204	POWDER SAMPLING ROOM
C - 205	EVAPORATOR ROOM,KPC
C - 206	PERSONNEL AND MATERIAL CORRIDOR
C - 207	PERSONNEL AND MATERIAL CORRIDOR
C - 208	PERSONNEL AND MATERIAL CORRIDOR
C - 209	EVAPORATOR ROOM,KPC
C - 210	VESSELS ROOM,KDB
C - 211	TECHNICAL ROOM
C - 212	AIR LOCK
C - 213	LIQUID WASTE
C - 214	ELECTRONICS ROOM
C - 215	ELEVATOR LOBBY
C - 216	UTILITY CHASE
C - 217	LIQUID WASTE
C - 218	VESSELS ROOM,KPF
C - 219	NEUTRON COUNTING ROOM
C - 220	AIR LOCK
C - 221	SAMPLING ROOM
C - 222	ELECTRONICS ROOM
C - 223	ELECTRICAL ROOM
C - 224	AIR CONDITIONER
C - 225	UTILITY CHASE
C - 226	TUMBLING MIXER ROOM
C - 227	VESSELS ROOM,REAGENTS
C - 228	VESSELS ROOM,KDB
C - 229	KWG ROOM
C - 230	AIR LOCK
C - 231	RAD ROOM
C - 232	MOTORS ROOM
C - 233	GLOVE BOX ROOM,KPA,KPB
C - 234	ACTIVE GALLERY
C - 235	ELEVATOR LOBBY
C - 236	AIR LOCK
C - 237	EVAPORATOR ROOM,KCD
C - 238	AIR LOCK
P - 201	SAFE HAVEN
P - 202	SALLY PORT MAINTANENCE

PC - PROCESS CELL

Figure 7-5 Aqueous Polishing Area
Fire Area/Barrier Conceptual Layout
Level 2 (Elevation 0'-0")

D-5