Enclosure 2 to
NG-01-0382
Docket No: 50-331
TAC # MB0347

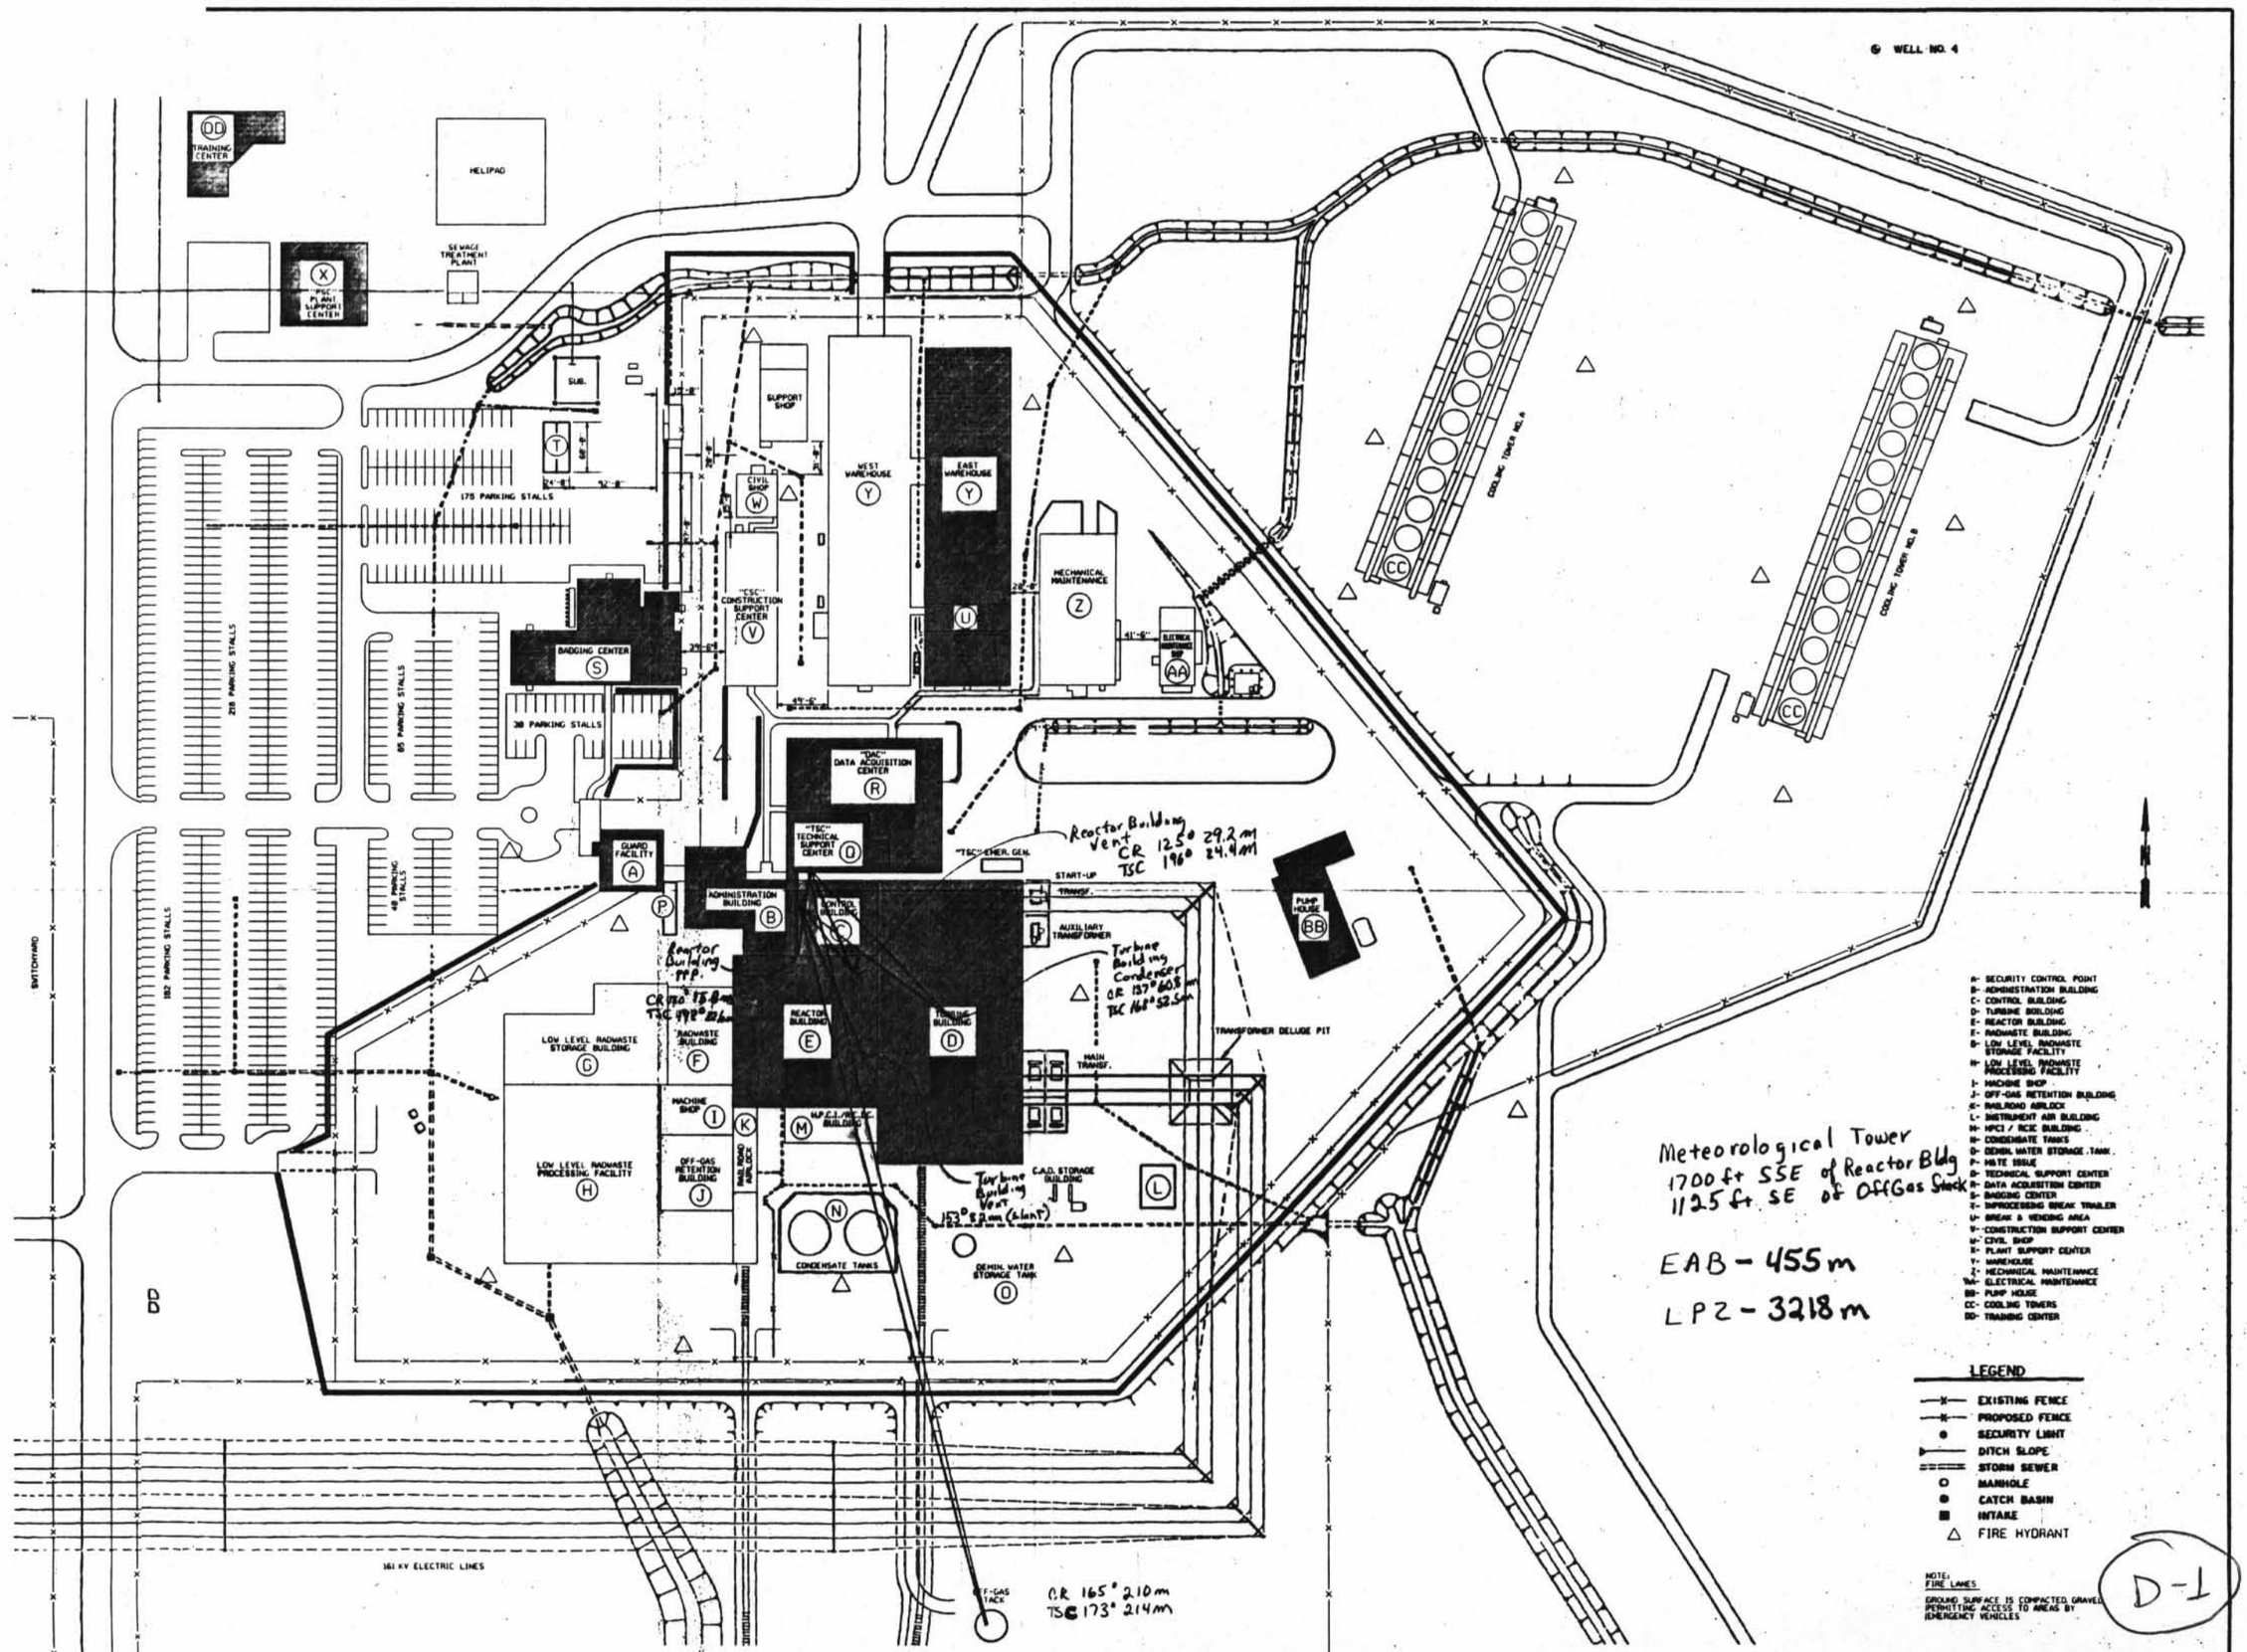

MASTER FACILITIES PLAN
DUANE ARNOLD ENERGY CENTER