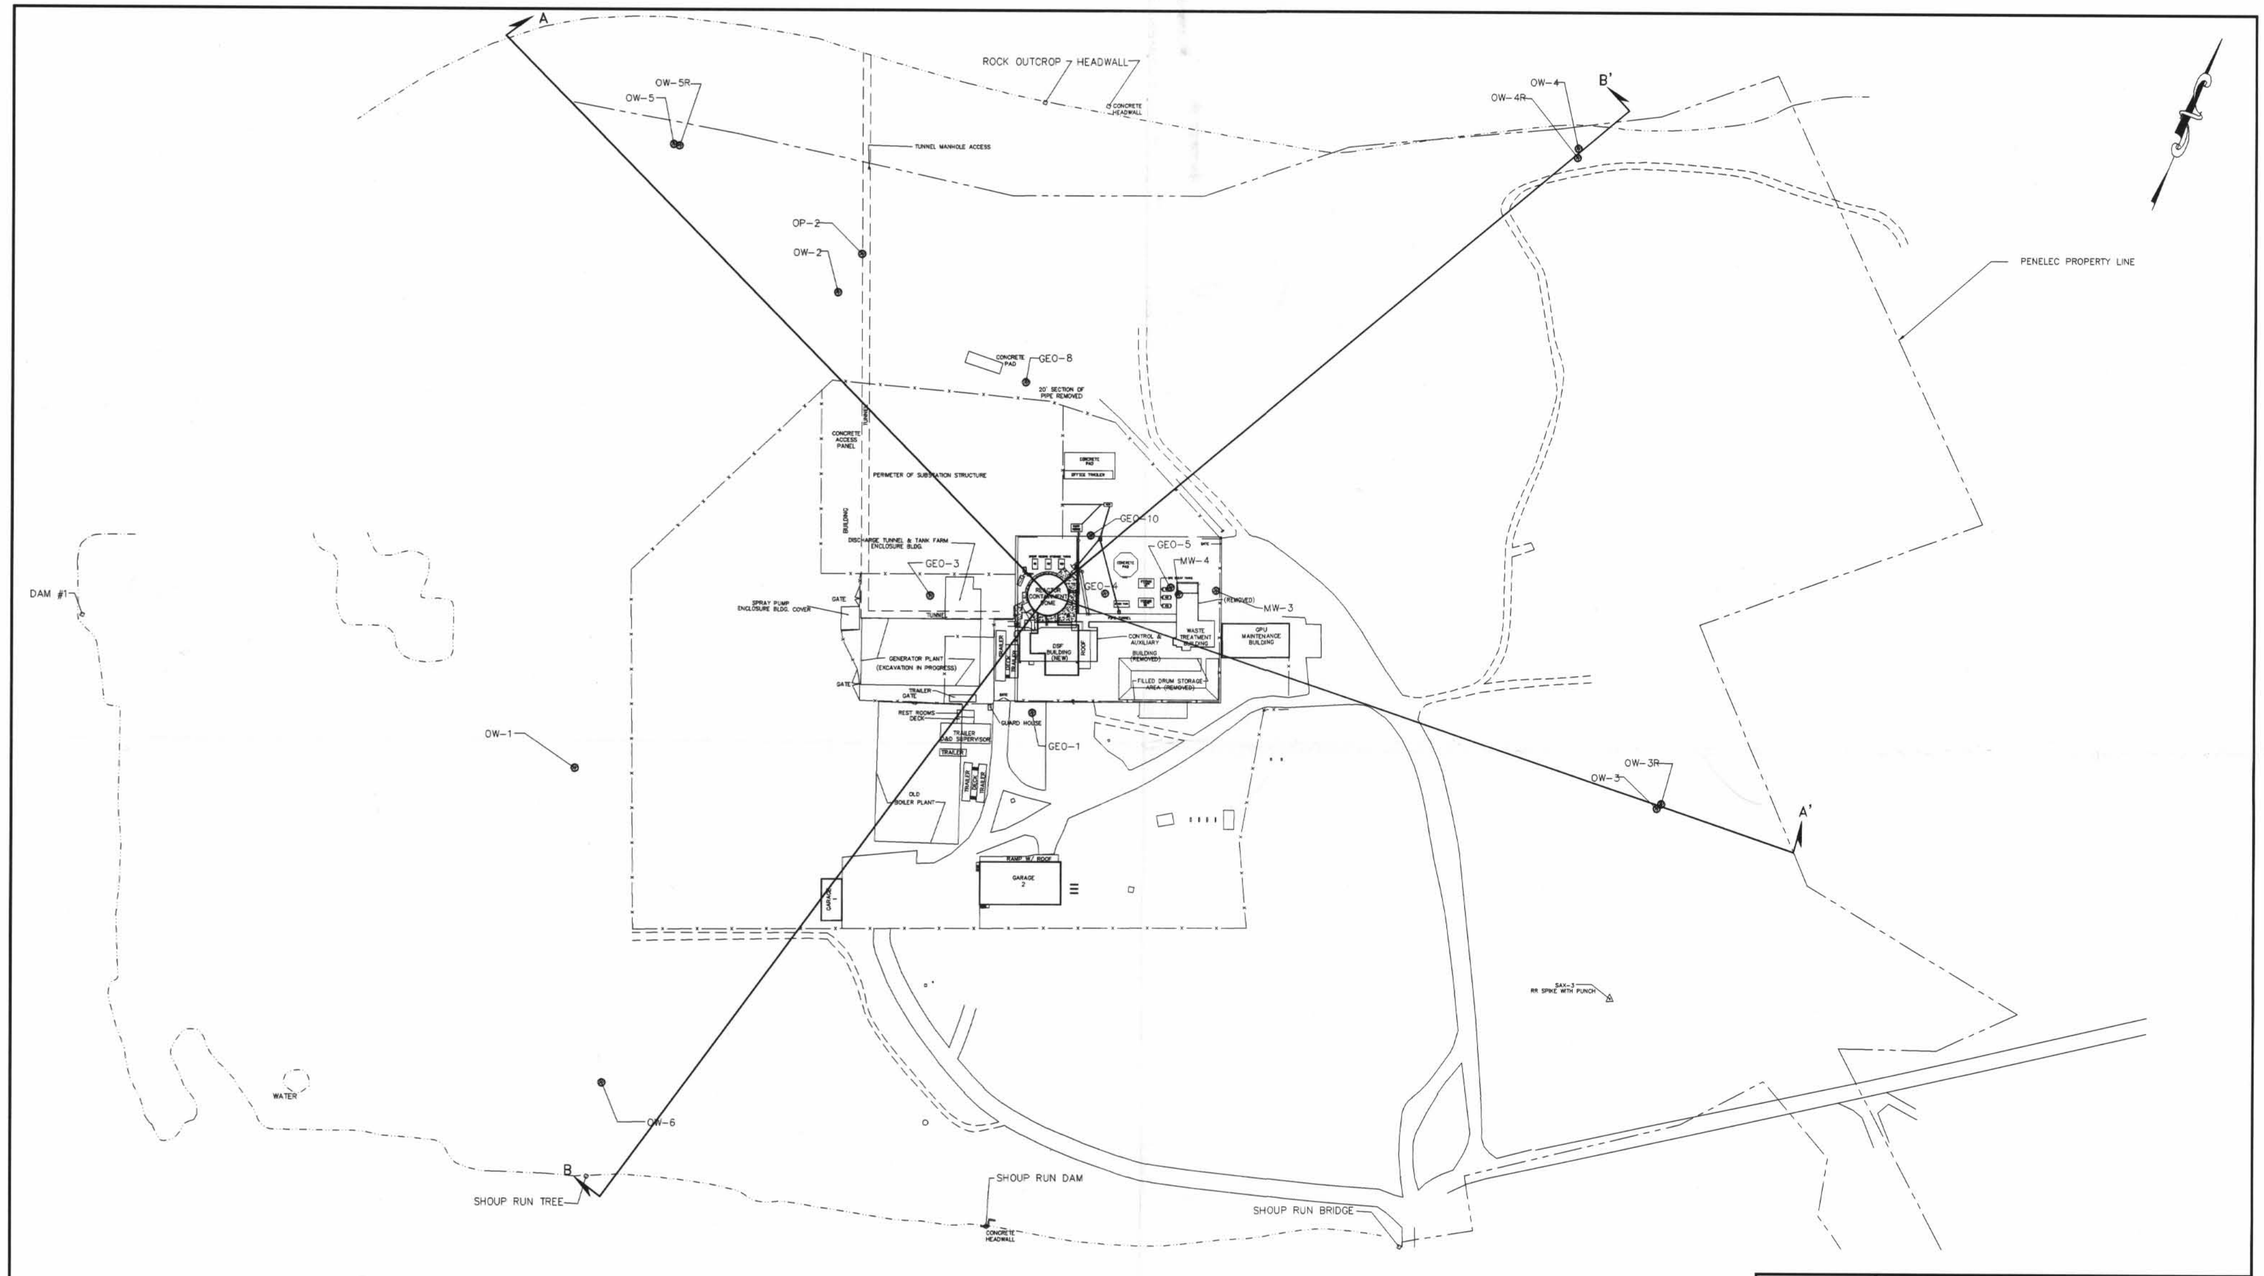

0 40 80 120 160

SCALE IN FEET

NOTES:

1.) BASE PLAN FROM "SAXTON NUCLEAR FACILITY SAMPLING GRID", BY L. ROBERT KIMBALL & ASSOCIATES INC., CONSULTING ENGINEERS, DATED 1999.

LEGEND

- MONITORING WELLS
- SURFACE WATER PAUGING POINT
- PROPERTY LINE
- FENCE
- EXISTING STRUCTURE
- EDGE WATER

FILE: SITEPLAN 74683-000

UNDERGROUND ENGINEERING & ENVIRONMENTAL SOLUTIONS

150 MINERAL SPRING DRIVE
DOVER, NEW JERSEY 07801
TEL: 973-361-5600
FAX: 973-361-3800

SAXTON NUCLEAR EXPERIMENTAL STATION
SAXTON, PENNSYLVANIA

SITE PLAN

SCALE: AS SHOWN

MARCH 2001

FIGURE 2

D-1