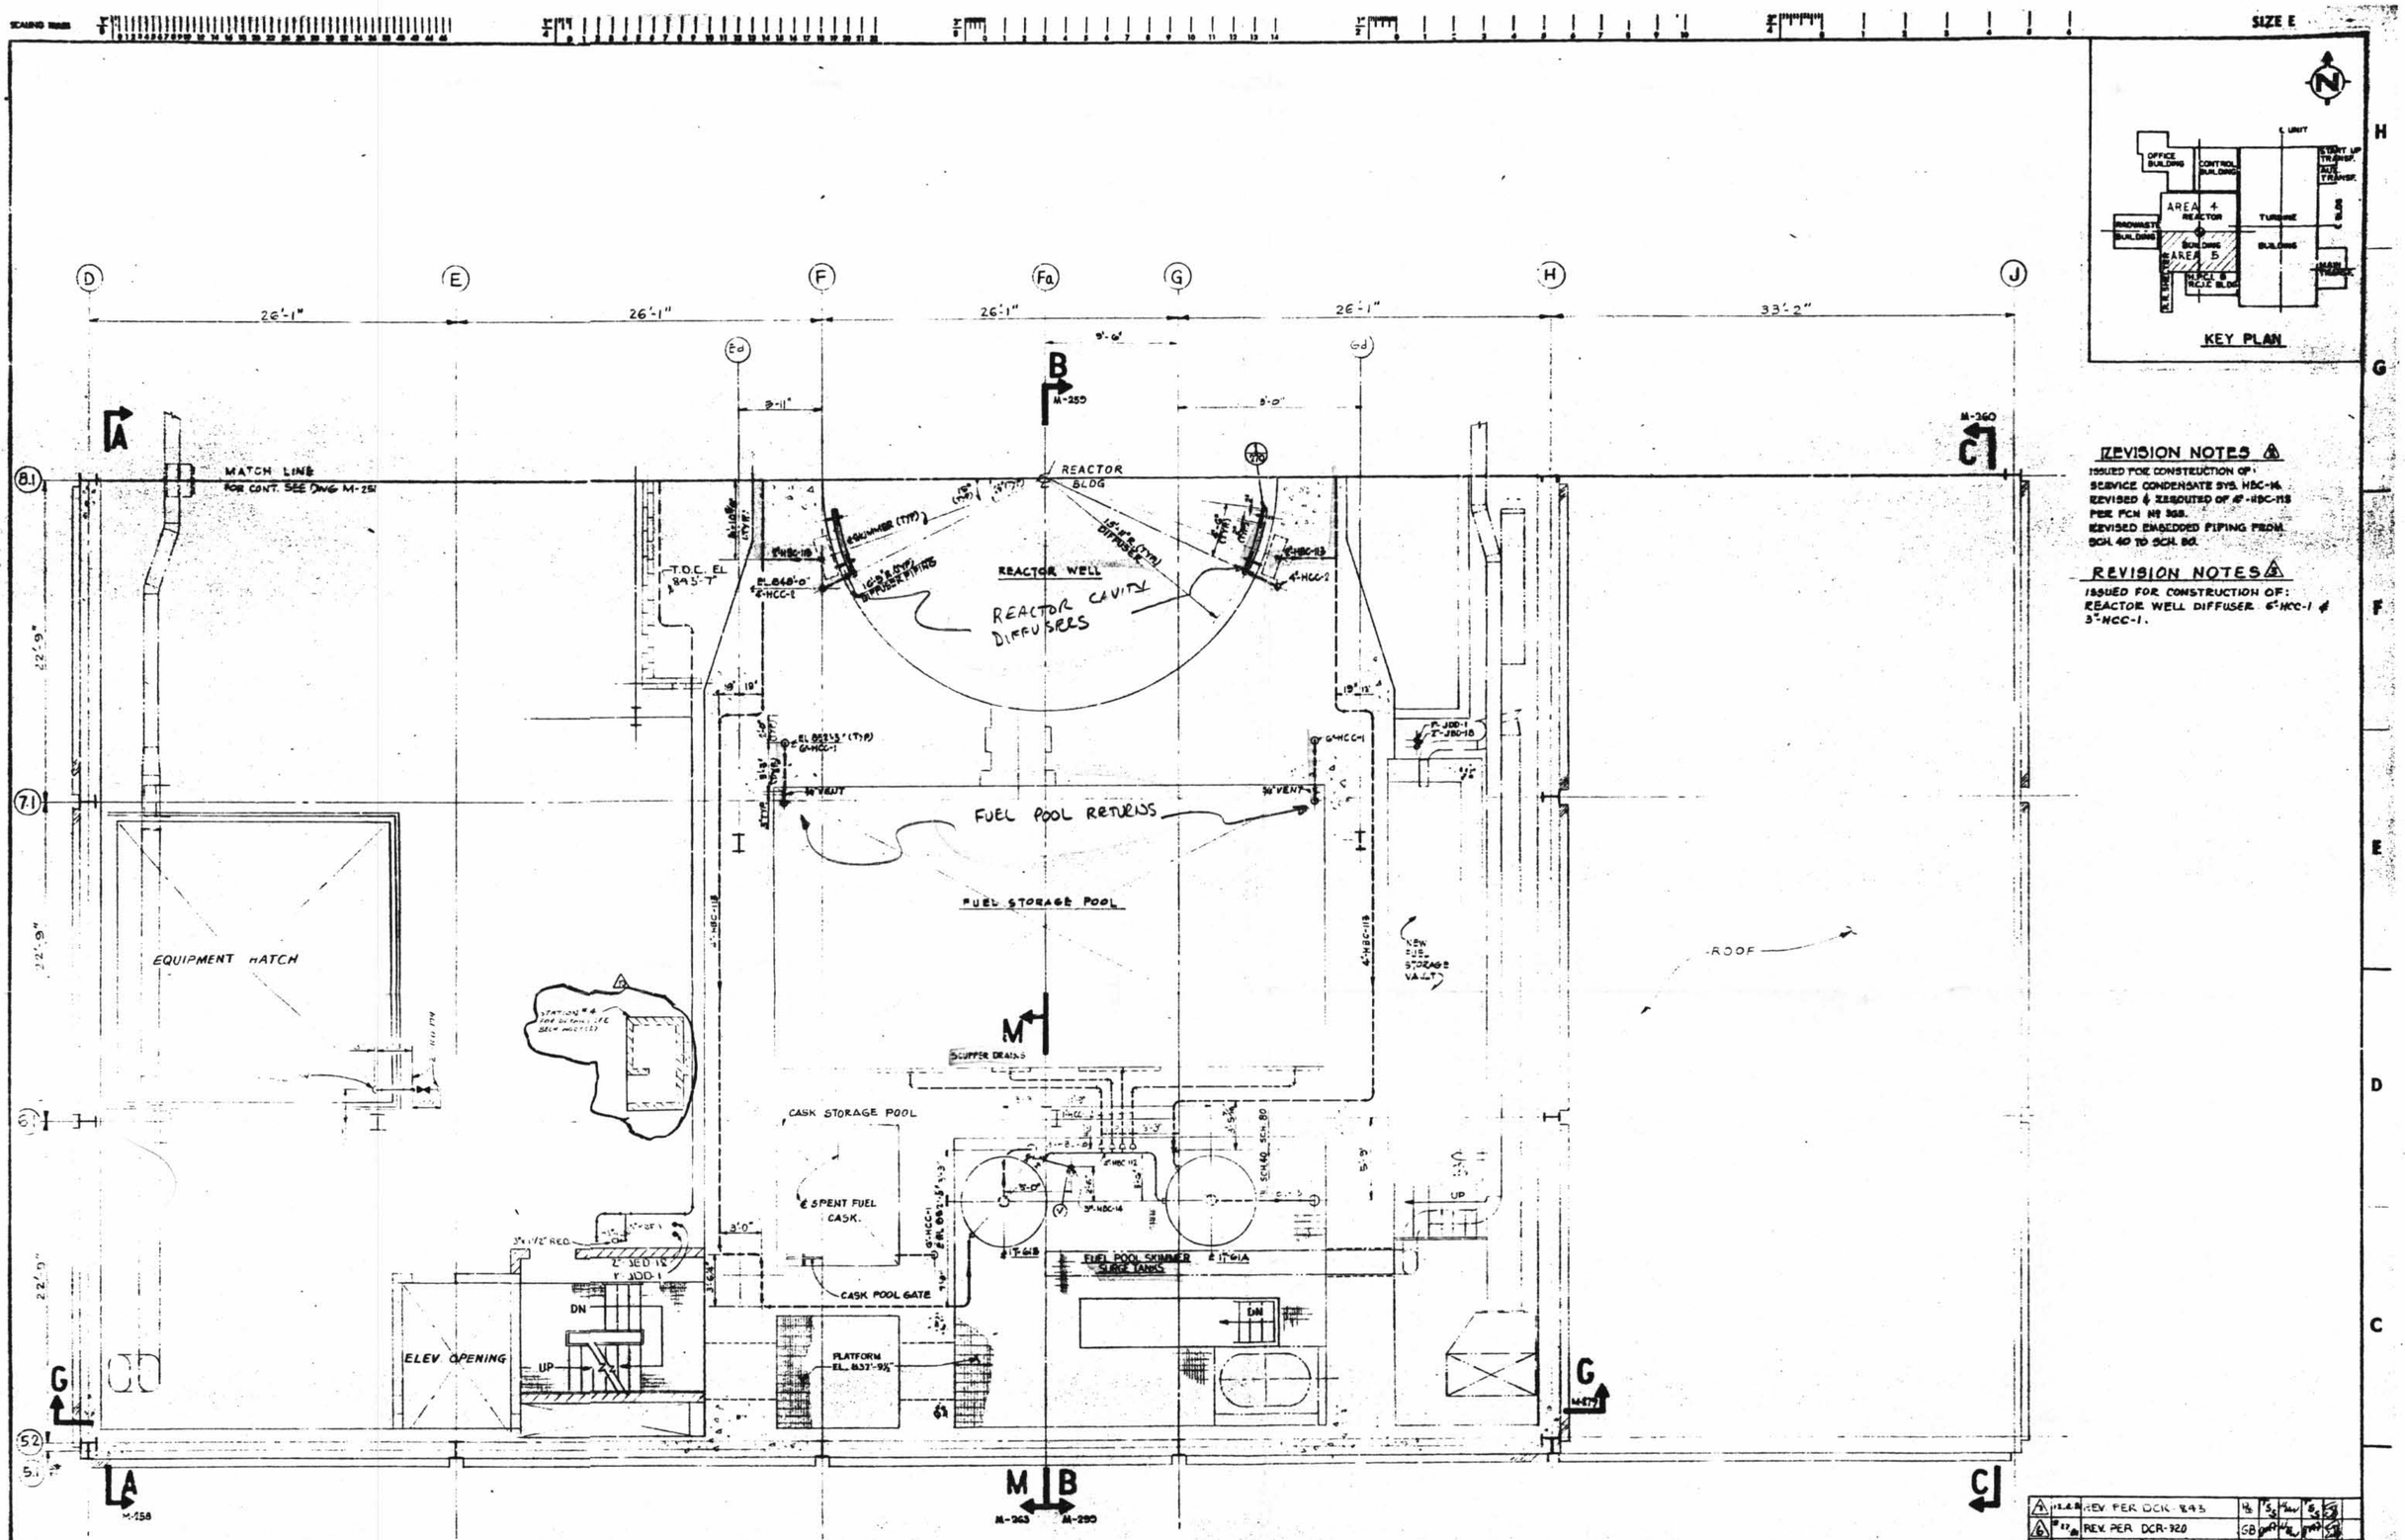

REVISION NOTES

ISSUED FOR CONSTRUCTION OF:
SERVICE CONDENSATE SYS. HBC-14.
REVISED & REROUTED OF 4"-HBC-113 PER FCN Nº 365.
REVISED EMBEDDED PIPING FROM SCH. 40 TO SCH. 80.

REVISION NOTES

ISSUED FOR CONSTRUCTION OF:
REACTOR WELL DIFFUSER 6"-HCC-1 & 3"-HCC-1.

7	12-2-8	REV. PER DCR-843					
6	8-27-81	REV. PER DCR-920	GB				
5	3/26/75	CHANGED 2"-HBC-112 TO 1" SPEC. HCC (CO-ORD D-5		AP			
4	2/2/73	REVISED LOCATION OF 3"-HCC-1 RISERS SPRAY NOZZLES & CASK POOL GATE	FL	AP			
3	9/4/69	REVISION PER DCP-1163(D,6)	DS				
2	4/24/67	RTD PER DIM 118 - (A & 7-15) (C,6)					
1	2/1/66	REVISED PER DCR 1155A					
0	3/4/71	ISSUED FOR CONSTR OF FUEL POOL DIFF. NO SYS. HCC-1, HCC-2, HBC-8 & HBC-12	WL				

1/4" = 1'-0" W.O. JC

BECHTEL
SAN FRANCISCO

DUANE ARNOLD ENERGY CENTER—UNIT Nº 1
IOWA ELECTRIC LIGHT AND POWER COMPANY
CEDAR RAPIDS, IOWA

AREA-5 PIPING
PLAN BELOW ELEV. 855'-0"

7884 BECH-M271 10

FOR INFORMATION ONLY

D2