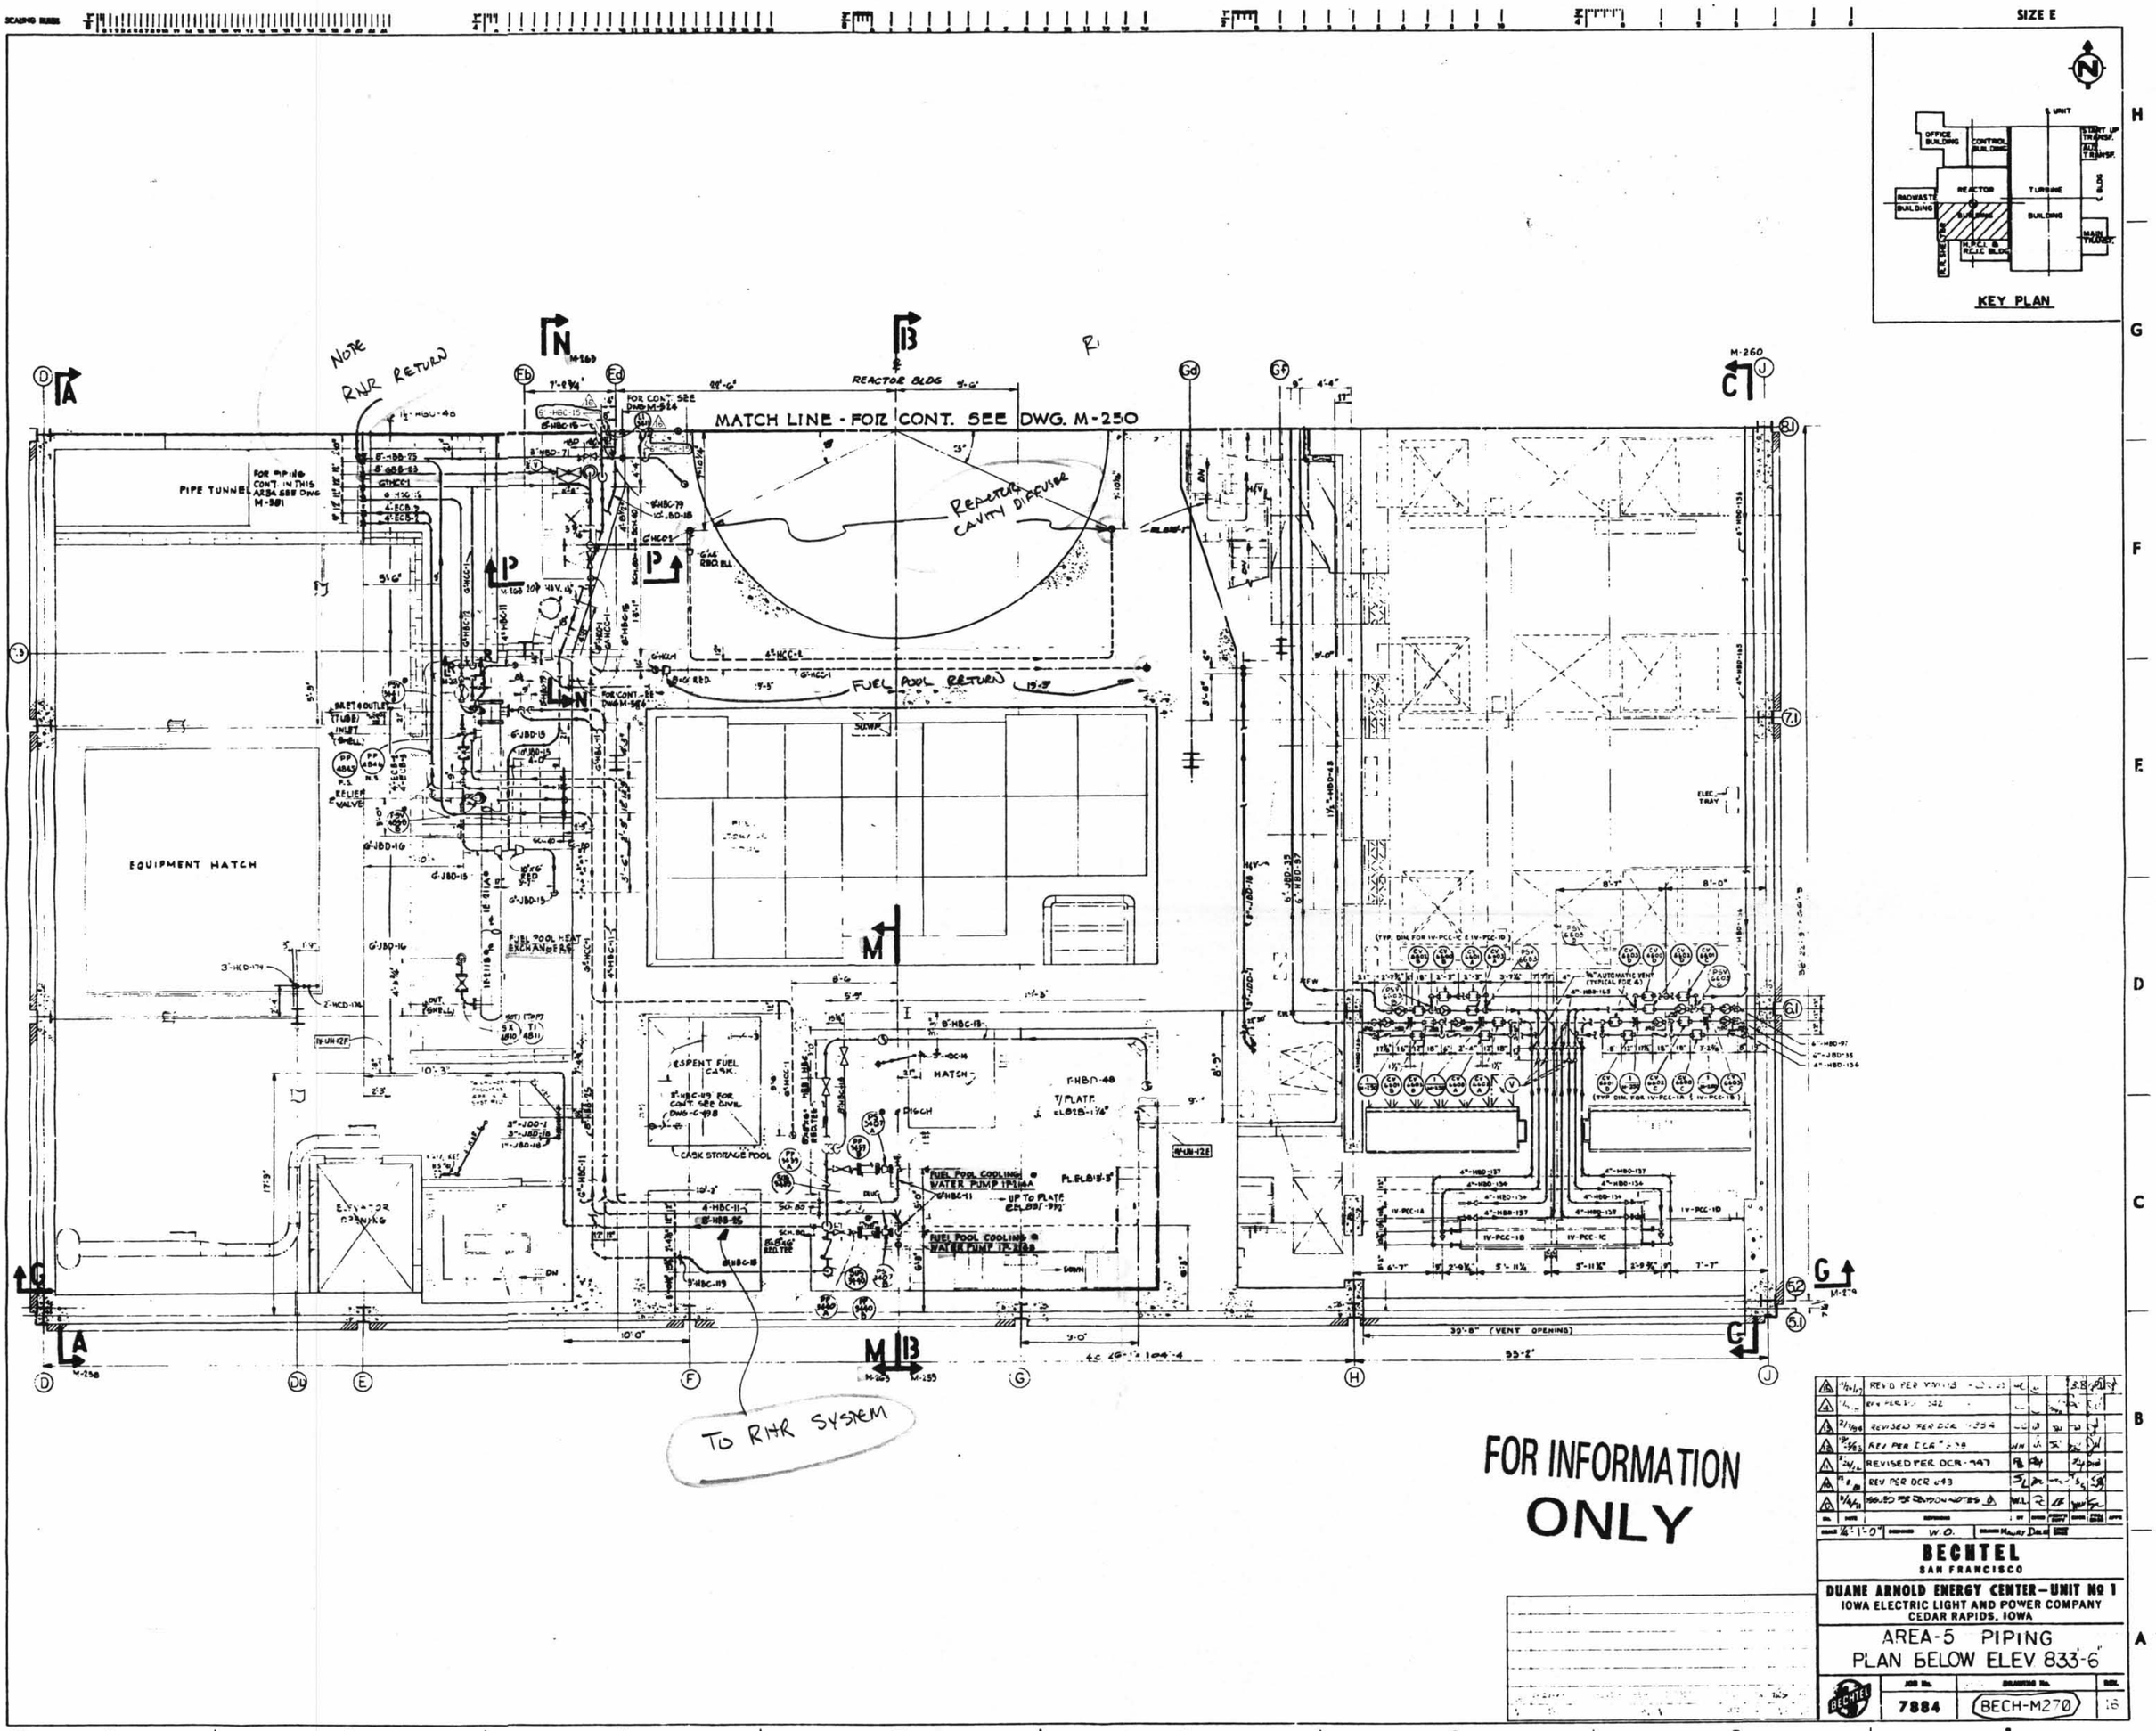

SIZE E
KEY PLAN
OFFICE BUILDING
CONTROL BUILDING
REACTOR BUILDING
TURBINE BUILDING
RADWASTE BUILDING
MAIN TRANSF.
MATCH LINE - FOR CONT. SEE DWG. M-250
REACTOR BLDG
REACTOR CAVITY DIFFUSER
FUEL POOL RETURN
NOTE RHR RETURN
PIPE TUNNEL
EQUIPMENT HATCH
FUEL POOL HEAT EXCHANGERS
SPENT FUEL CASK
CASK STORAGE POOL
FUEL POOL COOLING WATER PUMP
ELEVATOR OPENING
TO RHR SYSTEM
30'-8" (VENT OPENING)
55'-2"
FOR INFORMATION ONLY
BECHTEL
SAN FRANCISCO
DUANE ARNOLD ENERGY CENTER—UNIT No 1
IOWA ELECTRIC LIGHT AND POWER COMPANY
CEDAR RAPIDS, IOWA
AREA-5 PIPING
PLAN BELOW ELEV 833'-6"
7884
BECH-M270
16
D3