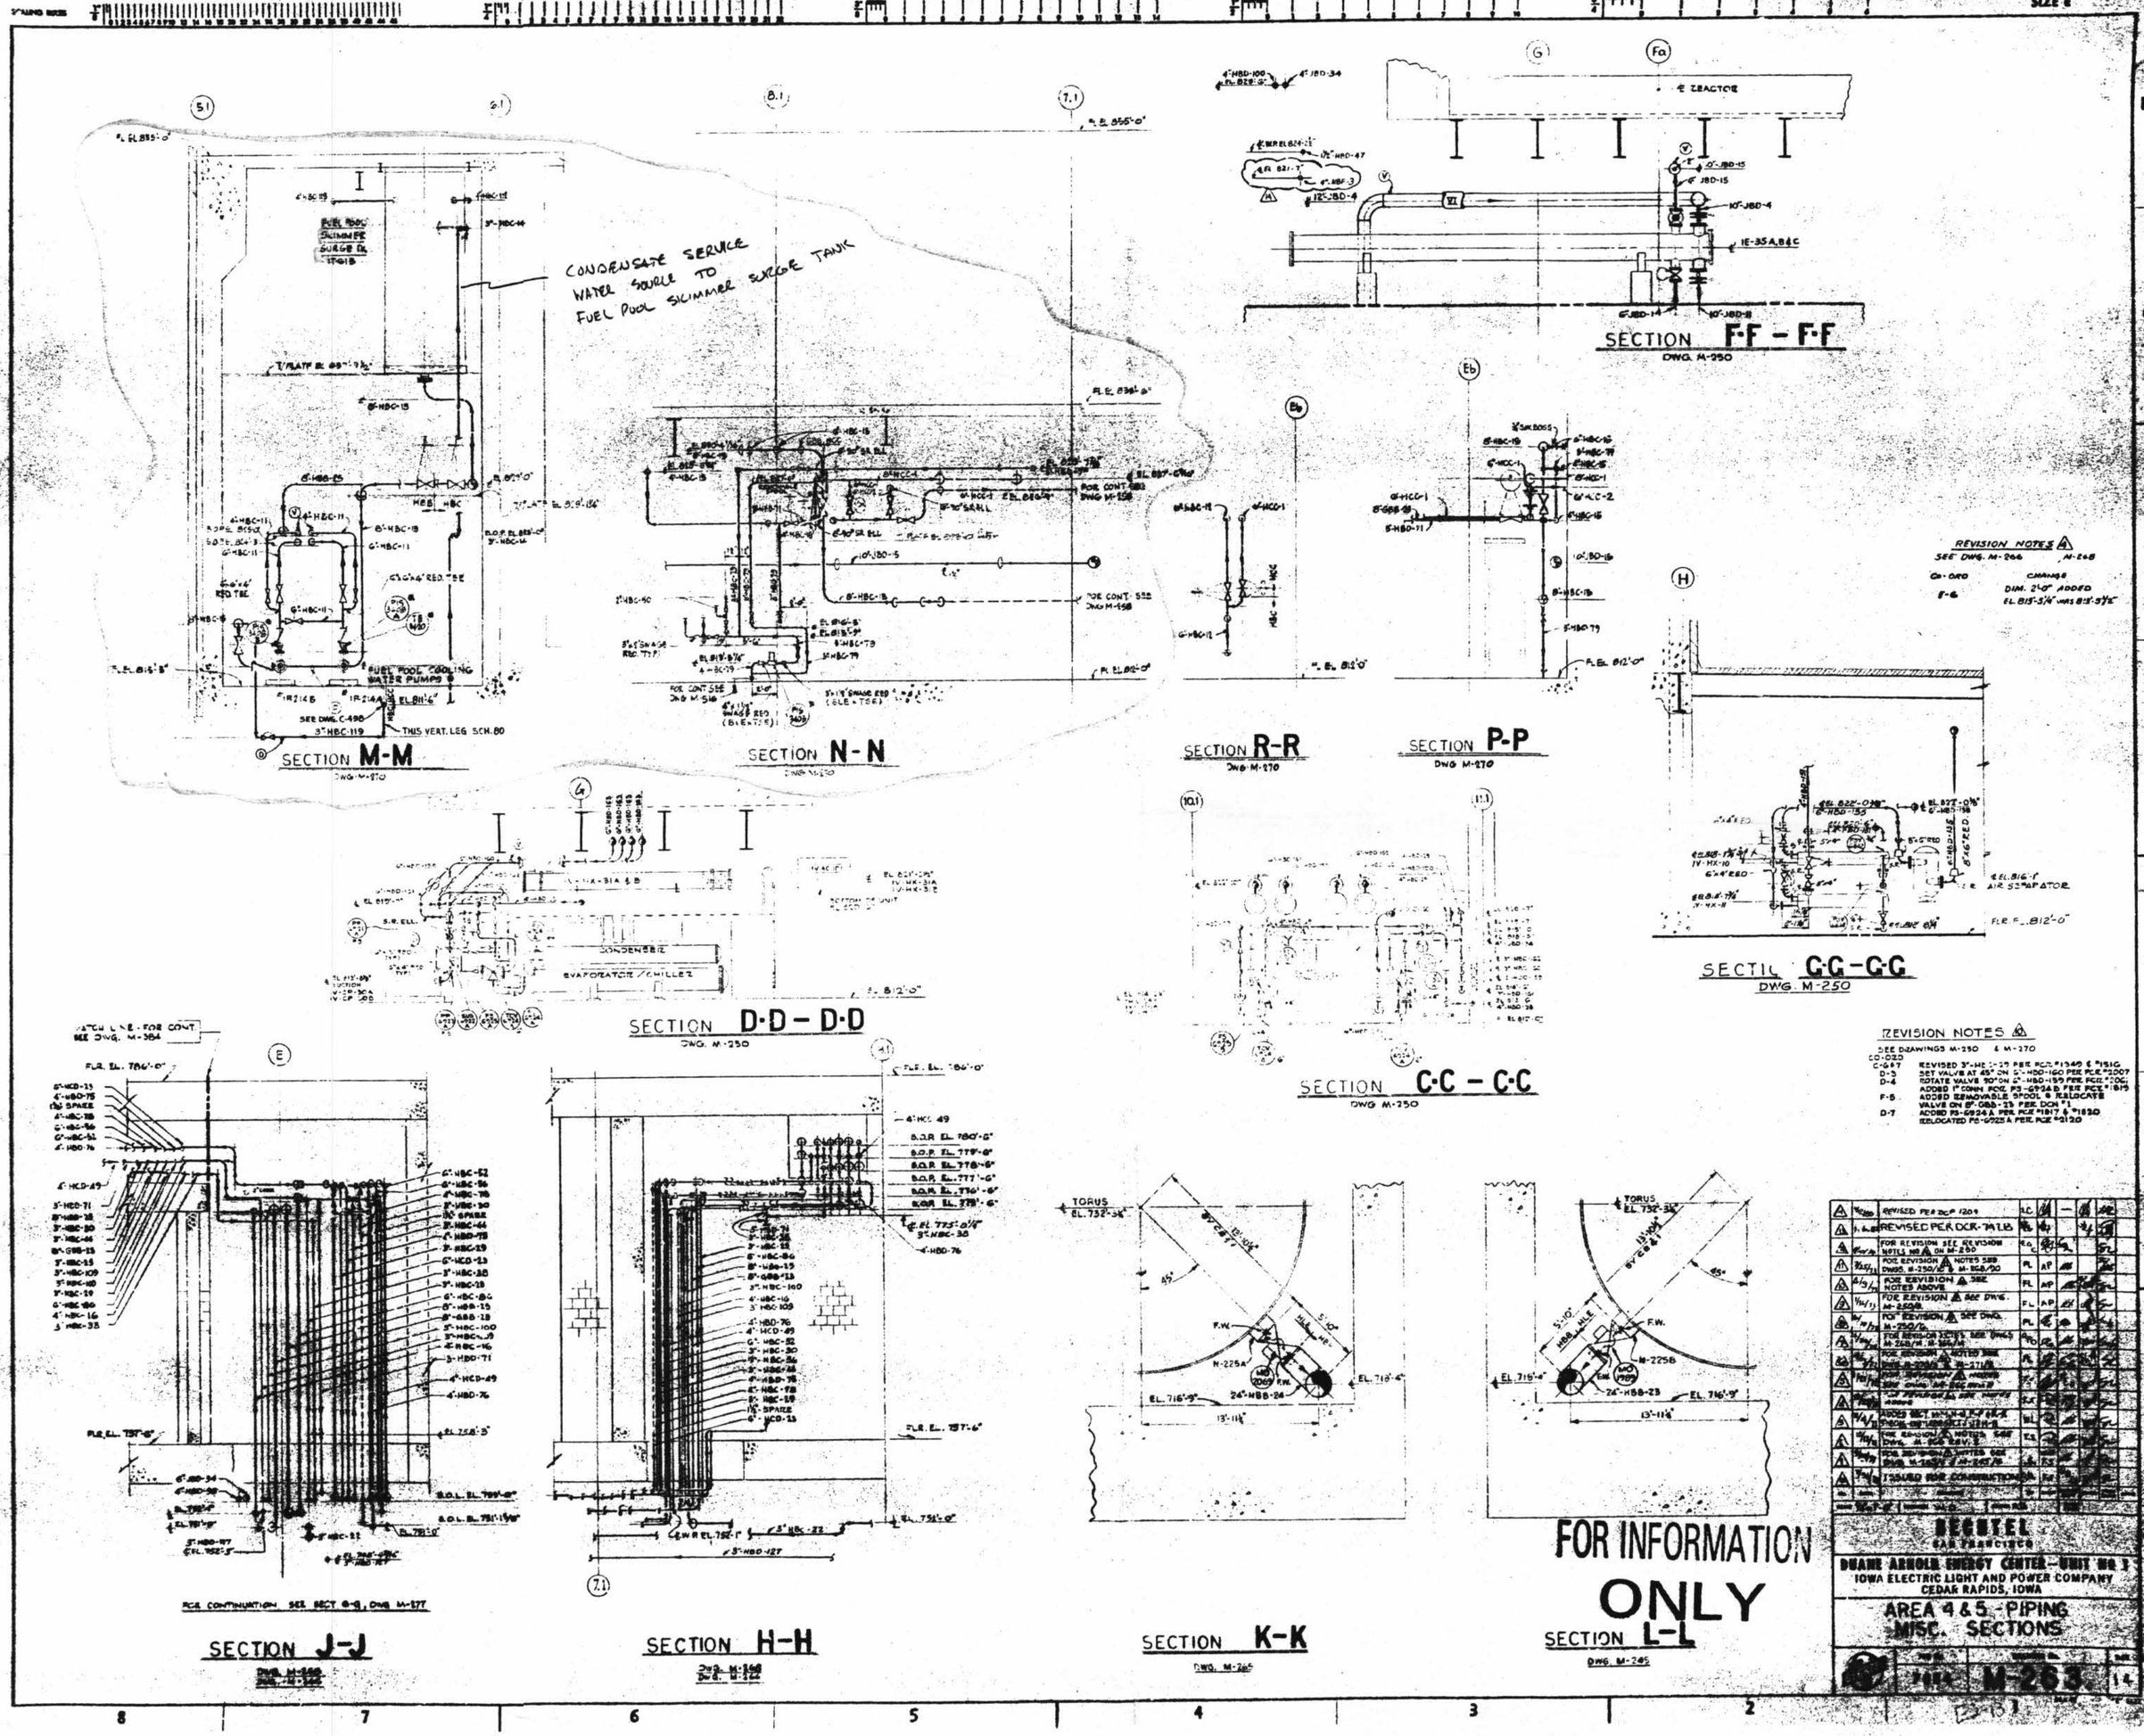
CONDENSATE SERVICE WATER SOURCE TO FUEL POOL SKIMMER SURGE TANK
SECTION M-M
SECTION N-N
SECTION F-F - F-F
DWG. M-250
SECTION R-R
DWG. M-270
SECTION P-P
DWG. M-270
SECTION G-G - G-G
DWG. M-250
SECTION D-D - D-D
DWG. M-250
SECTION C-C - C-C
DWG. M-250
SECTION J-J
SECTION H-H
SECTION K-K
DWG. M-265
SECTION L-L
DWG. M-265
REVISION NOTES
REVISION NOTES
FOR INFORMATION ONLY
DUANE ARNOLD ENERGY CENTER - UNIT NO. 1
IOWA ELECTRIC LIGHT AND POWER COMPANY
CEDAR RAPIDS, IOWA
AREA 4 & 5 - PIPING MISC. SECTIONS
M-263
D4